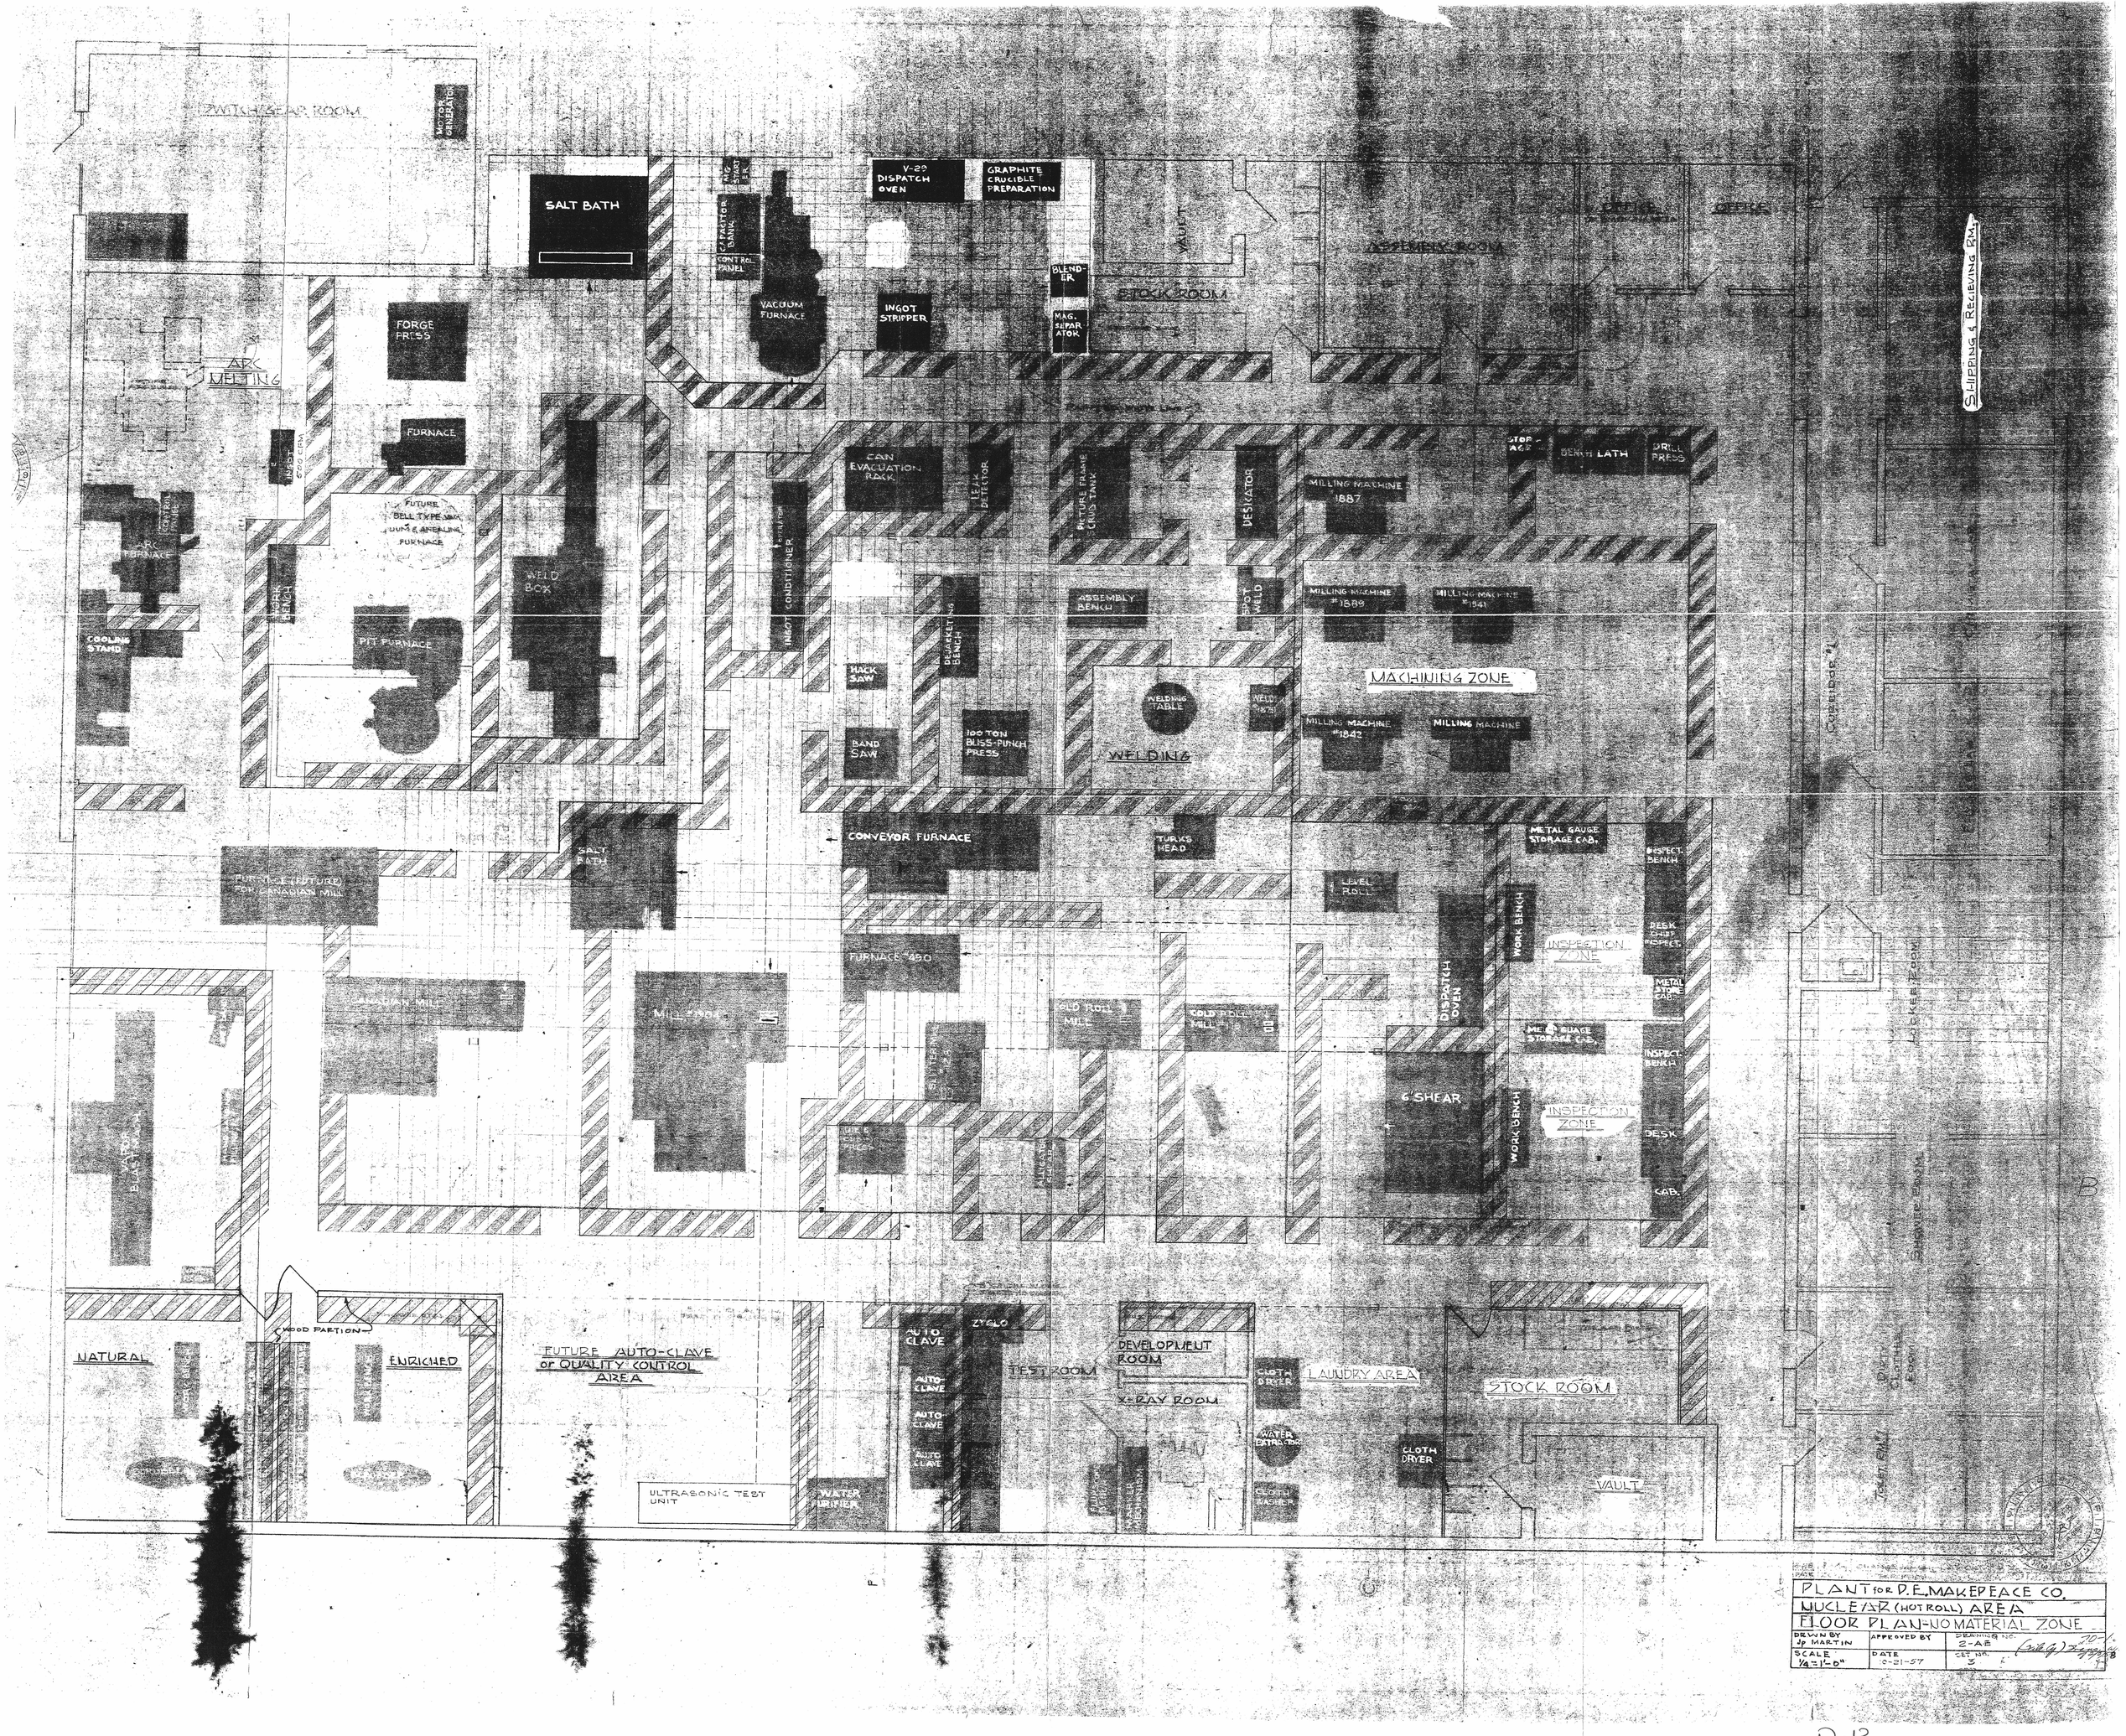
SWITCHGEAR ROOM
MOTOR GENERATOR
SALT BATH
CAPACITOR BANK
CONTROL PANEL
VACUUM FURNACE
V-20 DISPATCH OVEN
GRAPHITE CRUCIBLE PREPARATION
INGOT STRIPPER
BLENDER
MAG. SEPARATOR
VAULT
STOCK ROOM
ASSEMBLY ROOM
OFFICE
OFFICE
SHIPPING & RECEIVING RM.
FORGE PRESS
ARC MELTING
FURNACE
ARC FURNACE
COOLING STAND
WORK BENCH
FUTURE BELL TYPE SOLUTION ANNEALING FURNACE
PIT FURNACE
WELD BOX
CAN EVACUATION RACK
LEAK DETECTOR
INGOT CONDITIONER
DESICATOR
MILLING MACHINE 1887
BENCH LATH
DRILL PRESS
ASSEMBLY BENCH
SPOT WELD
MILLING MACHINE #1889
MILLING MACHINE #1841
MACHINING ZONE
HACK SAW
DEJACKETING BENCH
WELDING TABLE
WELDING
BAND SAW
100 TON BLISS-PUNCH PRESS
MILLING MACHINE #1842
MILLING MACHINE
CONVEYOR FURNACE
SALT BATH
TURKS HEAD
METAL GAUGE STORAGE CAB.
INSPECT. BENCH
LEVEL ROLL
WORK BENCH
INSPECTION ZONE
DESK CHIEF INSPECT.
FURNACE #90
CANADIAN MILL
MILL #104
COLD ROLL MILL
DISPATCH OVEN
METAL GAUGE STORAGE CAB.
INSPECT. BENCH
6' SHEAR
WORK BENCH
INSPECTION ZONE
DESK
CAB.
VAPOR BLAST MACH.
NATURAL
WOOD PARTION
ENRICHED
FUTURE AUTO-CLAVE or QUALITY CONTROL AREA
AUTO CLAVE
ZYGLO
TEST ROOM
DEVELOPMENT ROOM
X-RAY ROOM
CLOTH DRYER
LAUNDRY AREA
STOCK ROOM
WATER EXTRACTOR
CLOTH DRYER
CLOTH WASHER
VAULT
ULTRASONIC TEST UNIT
WATER DRIFTER
CORRIDOR #1
LOCKER ROOM
SHOWER ROOM
PLANT for D.E. MAKEPEACE CO.
NUCLEAR (HOT ROLL) AREA
FLOOR PLAN-NO MATERIAL ZONE
DRWN BY Jp MARTIN
APPROVED BY
DRAWING NO. 2-AE
SCALE 1/4"=1'-0"
DATE 2-21-57
SHT. NO. 3

D-13