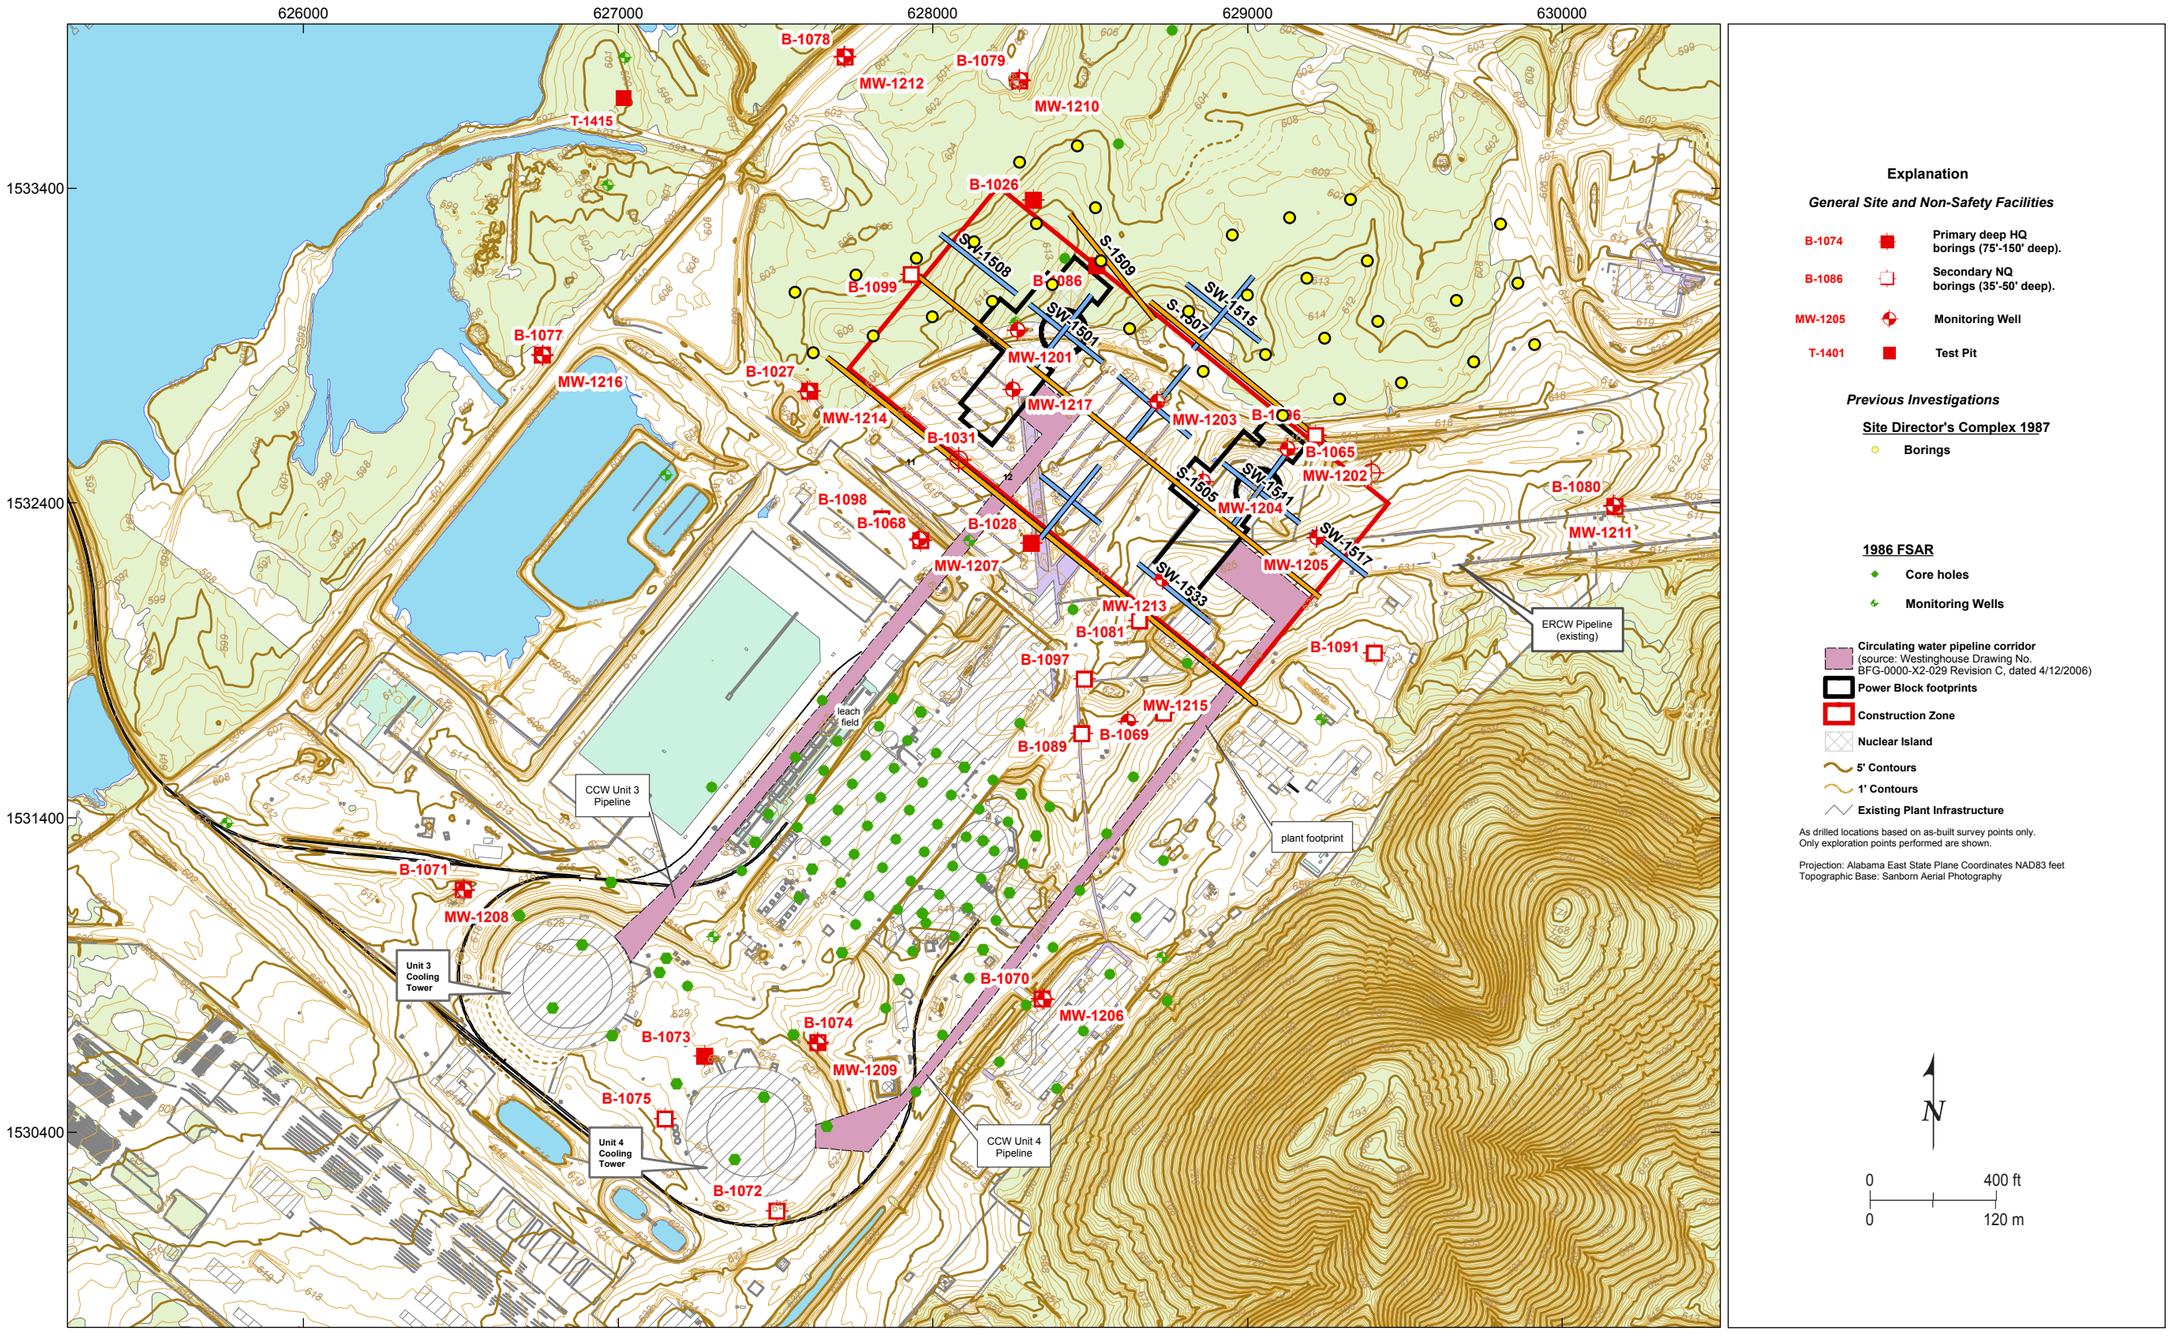

Explanation

General Site and Non-Safety Facilities

B-1074	■	Primary deep HQ borings (75'-150' deep).
B-1086	□	Secondary NQ borings (35'-50' deep).
MW-1205	◉	Monitoring Well
T-1401	■	Test Pit

Previous Investigations

Site Director's Complex 1987

- Borings

1986 FSAR

- Core holes
- Monitoring Wells

- **Circulating water pipeline corridor** (source: Westinghouse Drawing No. BFG-0000-X2-029 Revision C, dated 4/12/2006)
- **Power Block footprints**
- **Construction Zone**
- **Nuclear Island**
- **5' Contours**
- **1' Contours**
- **Existing Plant Infrastructure**

As drilled locations based on as-built survey points only.
Only exploration points performed are shown.

Projection: Alabama East State Plane Coordinates NAD83 feet
Topographic Base: Sanborn Aerial Photography

BLN COL 2.5-1
BLN COL 2.5-6

FIGURE 2.5-327
Exploration Program, BLN Site