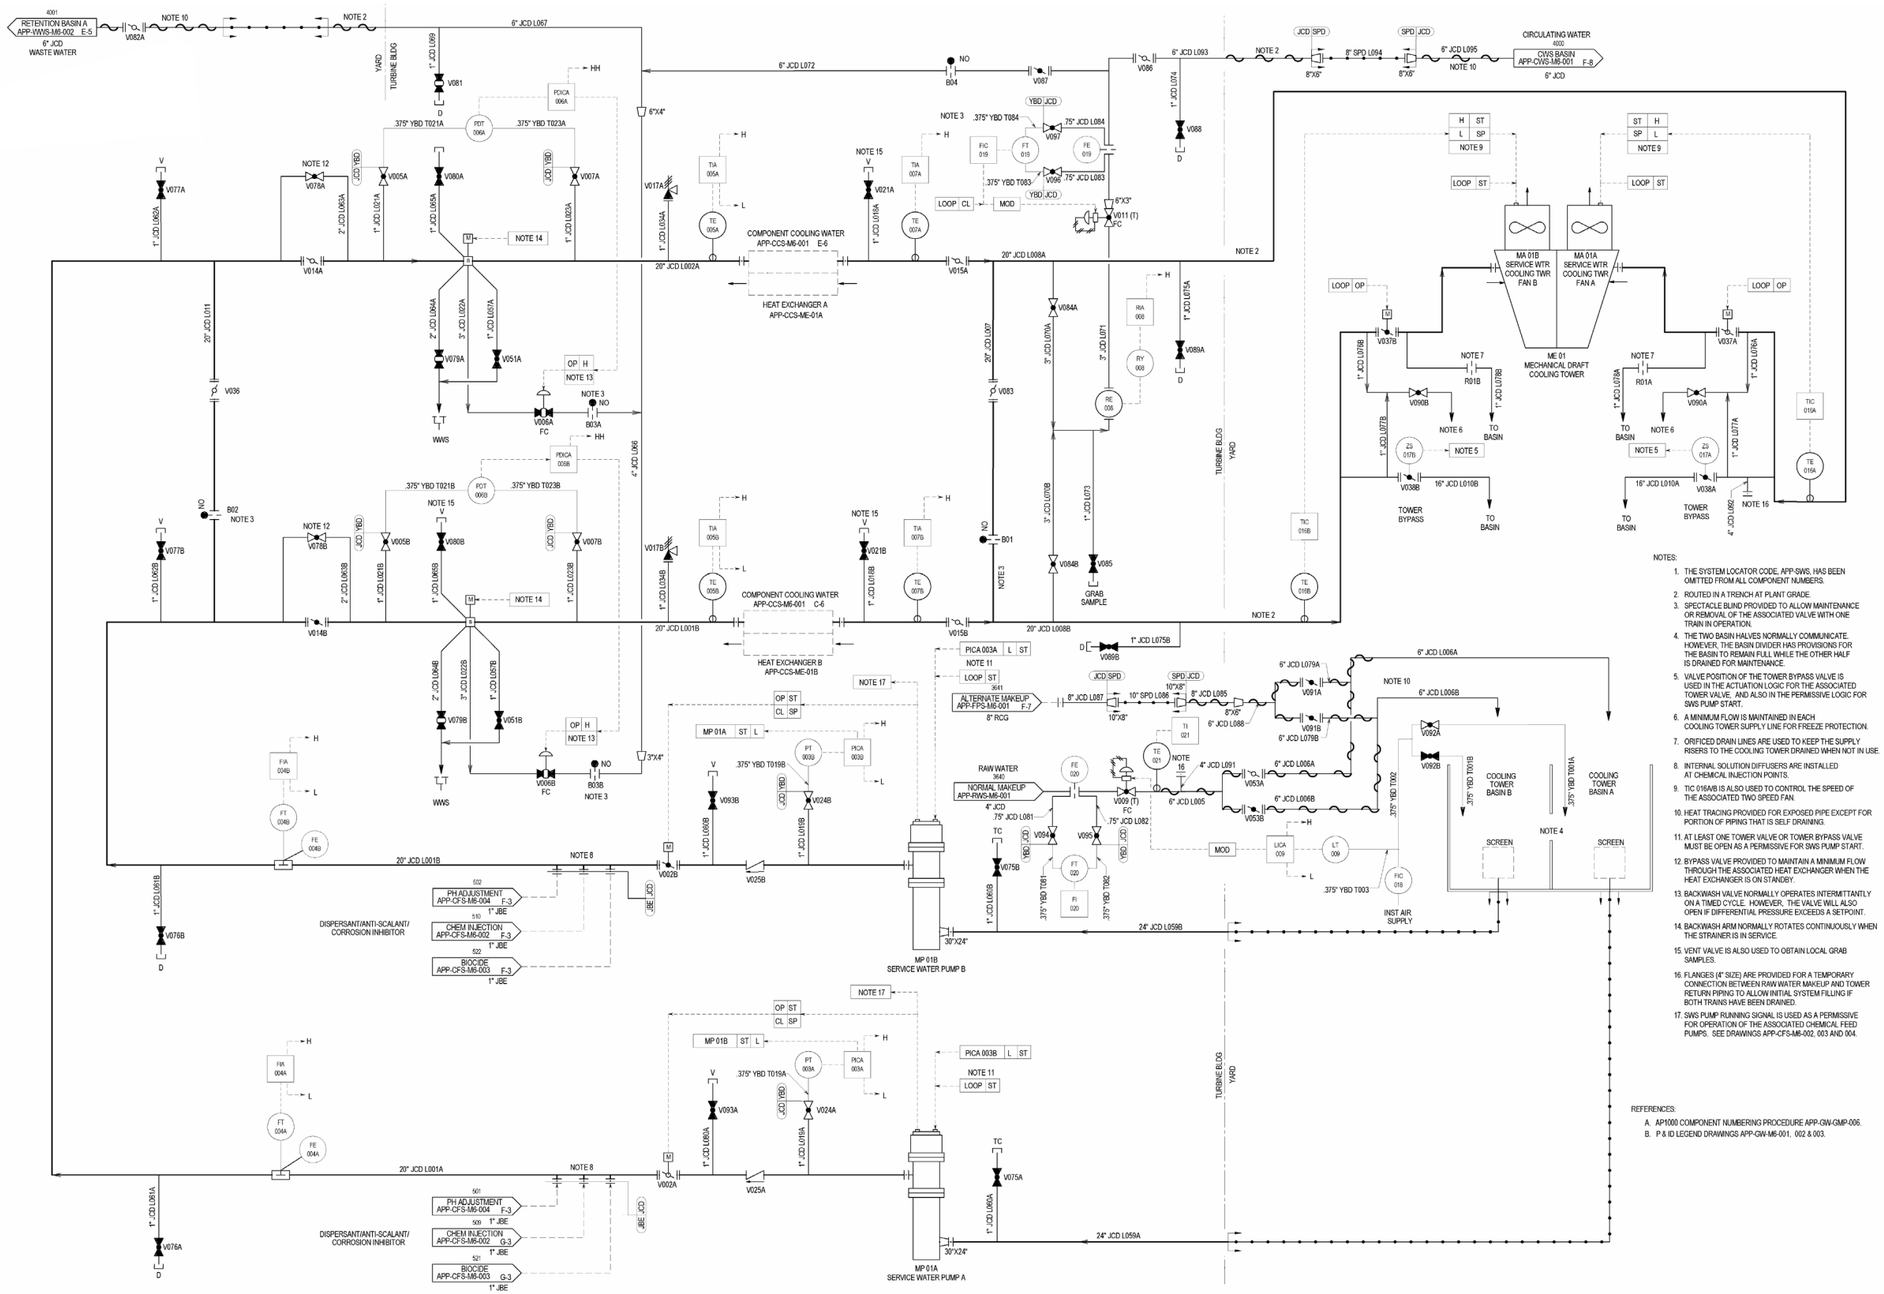

FIGURE 9.2-202
Service Water System Piping and Instrumentation Diagram