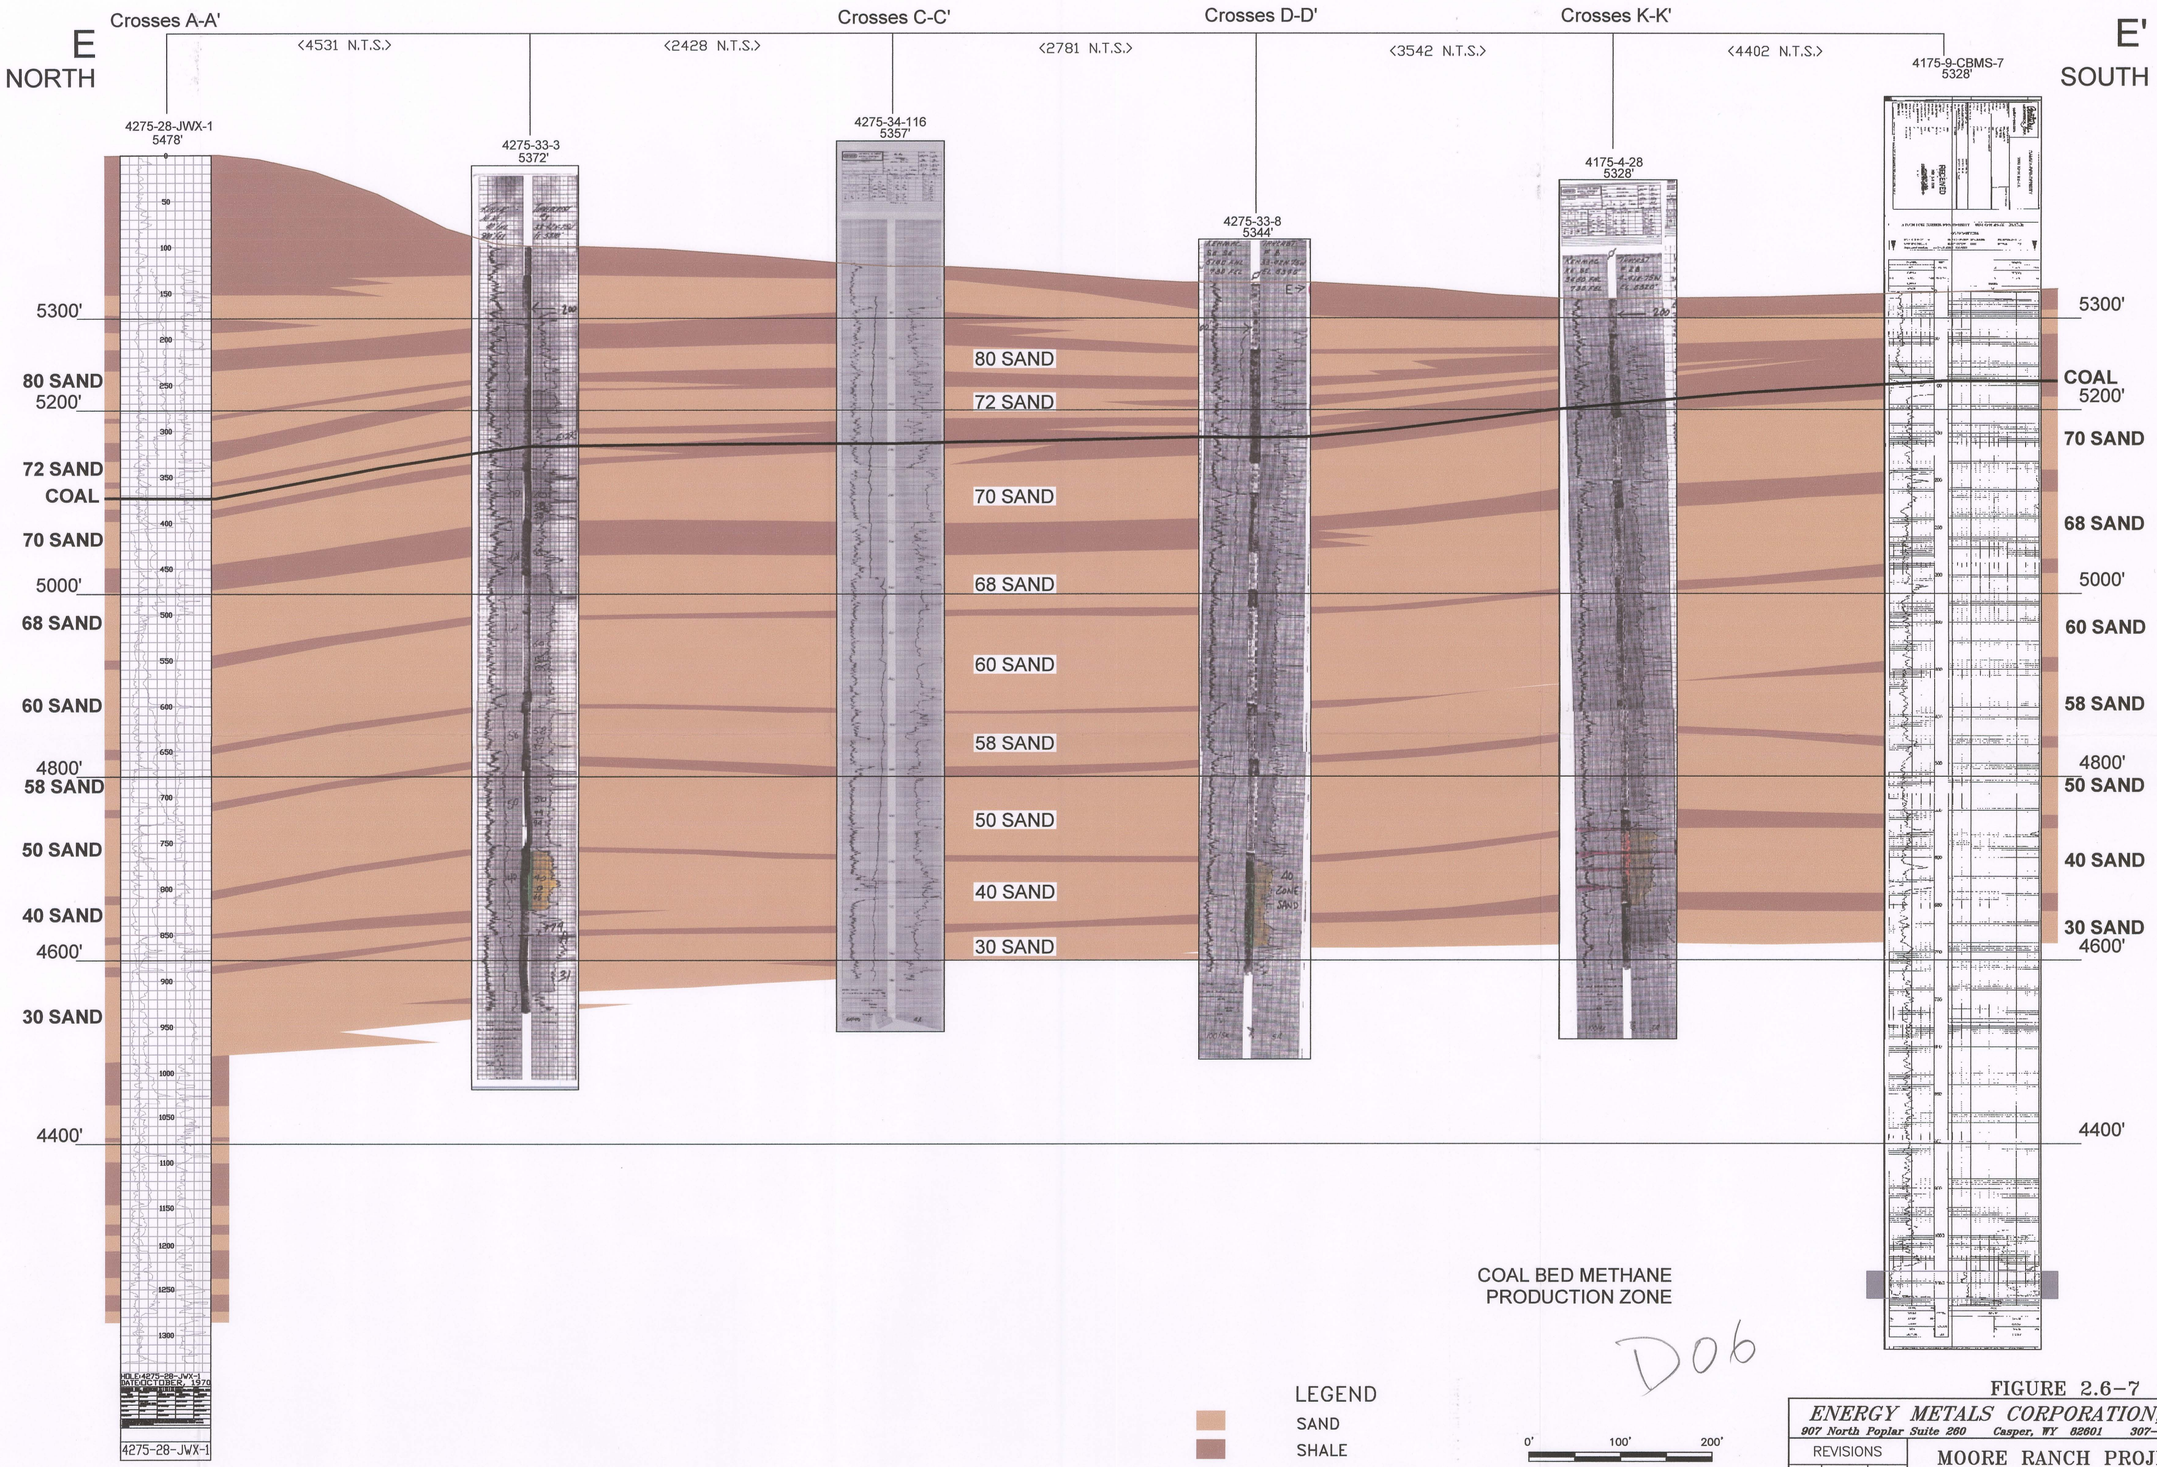

D06

LEGEND

SAND

SHALE

NTS NOT TO SCALE

0' 100' 200'

VERTICAL SCALE

HORIZONTAL NOT TO SCALE

FIGURE 2.6-7

ENERGY METALS CORPORATION, US

907 North Poplar Suite 260 Casper, WY 82601 307-234-8235

REVISIONS		
NO.	DATE	BY

MOORE RANCH PROJECT

CROSS SECTION E-E'

T. 42 N., R. 75 W.

T. 41 N., R. 75 W.

GEOL. BY:	DATE: 08/18/08	APPR. BY:	DATE:	SHT. NO.
ENG. BY:	DATE:	APPR. BY:	DATE:	
DRAFT. BY:	DATE:	SCALE:	FILE:	