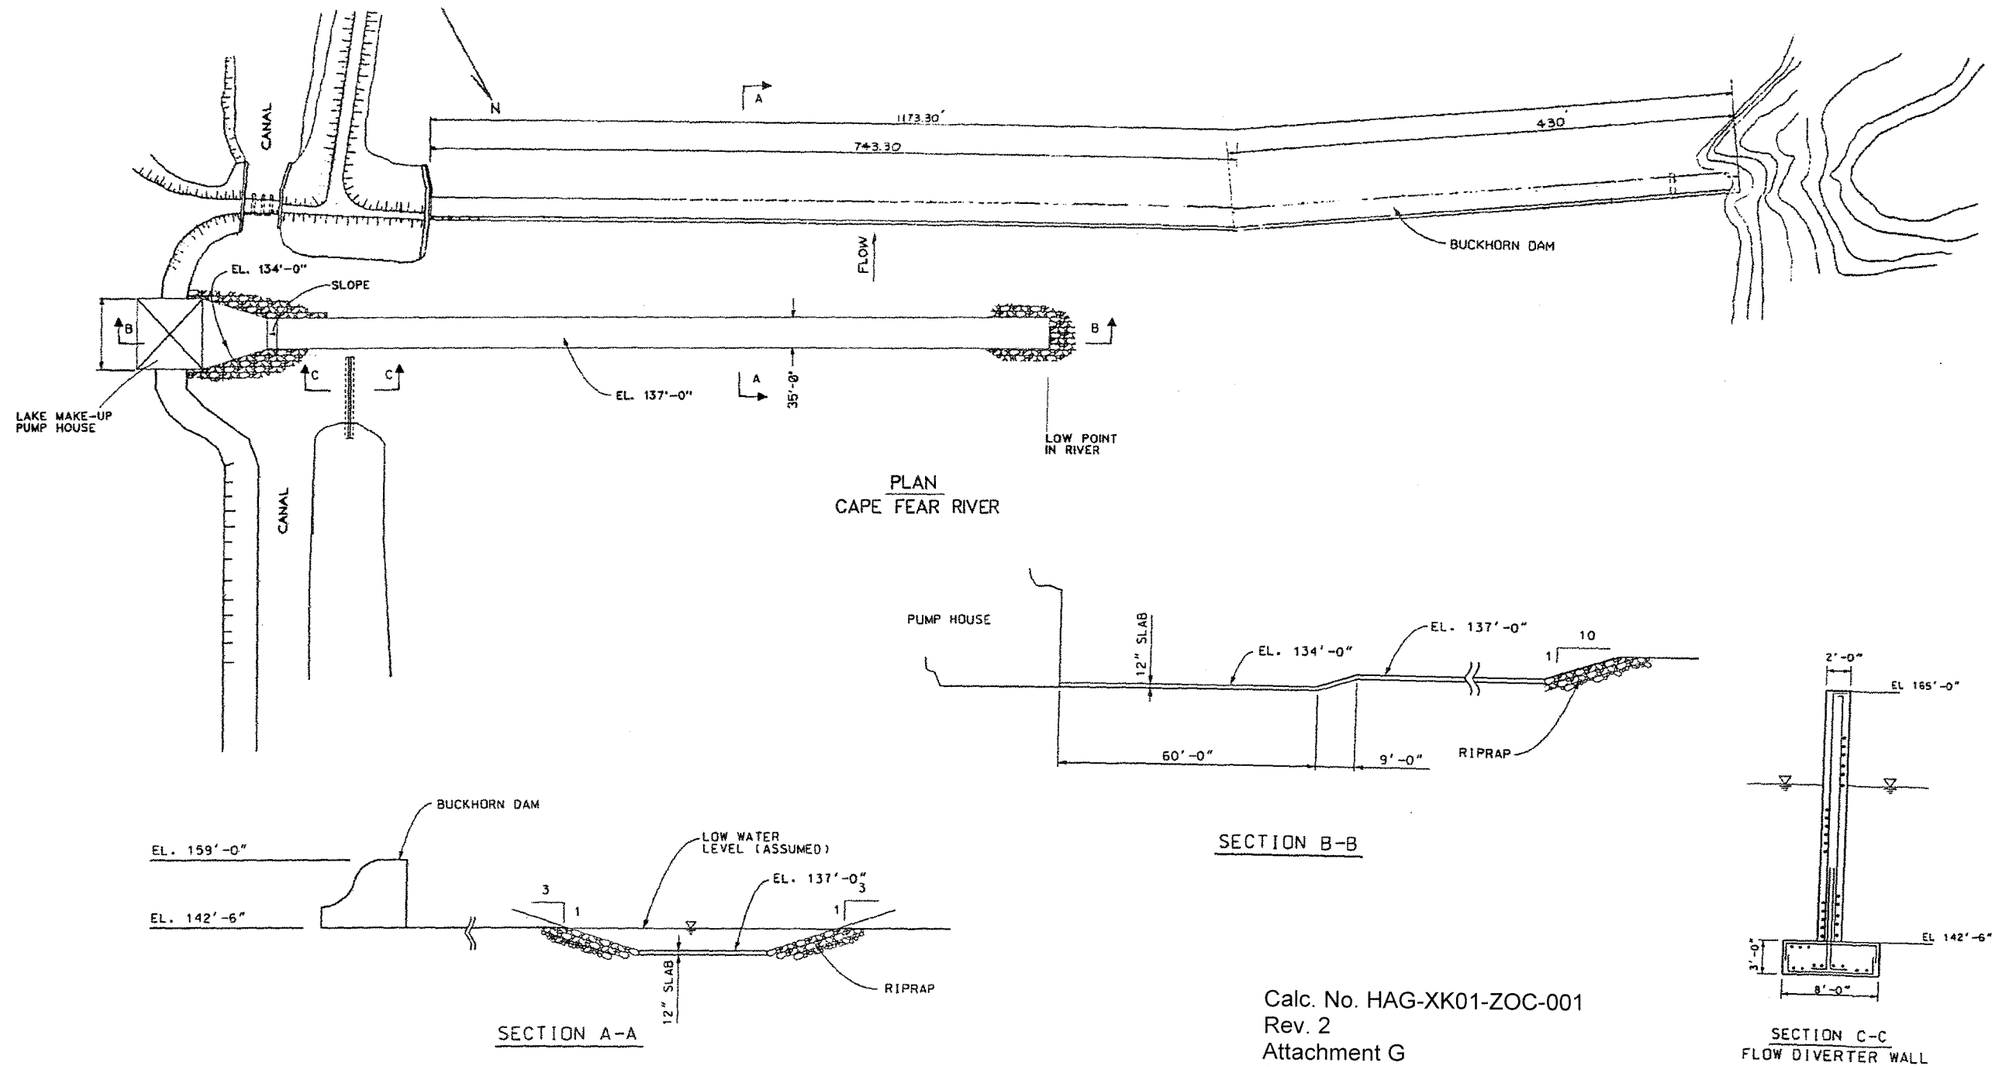

Calc. No. HAG-XK01-ZOC-001
Rev. 2
Attachment G
Page G1 of G7

DRAWING RELEASE RECORD						DRAWING RELEASE RECORD					
REV.	DATE REL'D.	PREPARED	REVIEWED	APPROVED	PURPOSE	REV.	DATE REL'D.	PREPARED	REVIEWED	APPROVED	PURPOSE

FILENAME: msk-har-1-1.dgn

CONTRACTOR/INSTALLER SHALL TAKE ALL APPROPRIATE PRECAUTIONS TO ENSURE THE SAFETY OF ALL PEOPLE LOCATED ON THE WORK SITE, INCLUDING CONTRACTOR'S/INSTALLER'S PERSONNEL (OR THAT OF ITS SUBCONTRACTOR(S)) PERFORMING THE WORK.

SCALE: NONE
PROJECT NUMBER: 11940-013

LAKE MAKE-UP PUMP HOUSE
INTAKE CANAL

Sargent & Lundy

DRAWING NO. SK-HAR-001 REV.
SHEET 1 OF 1