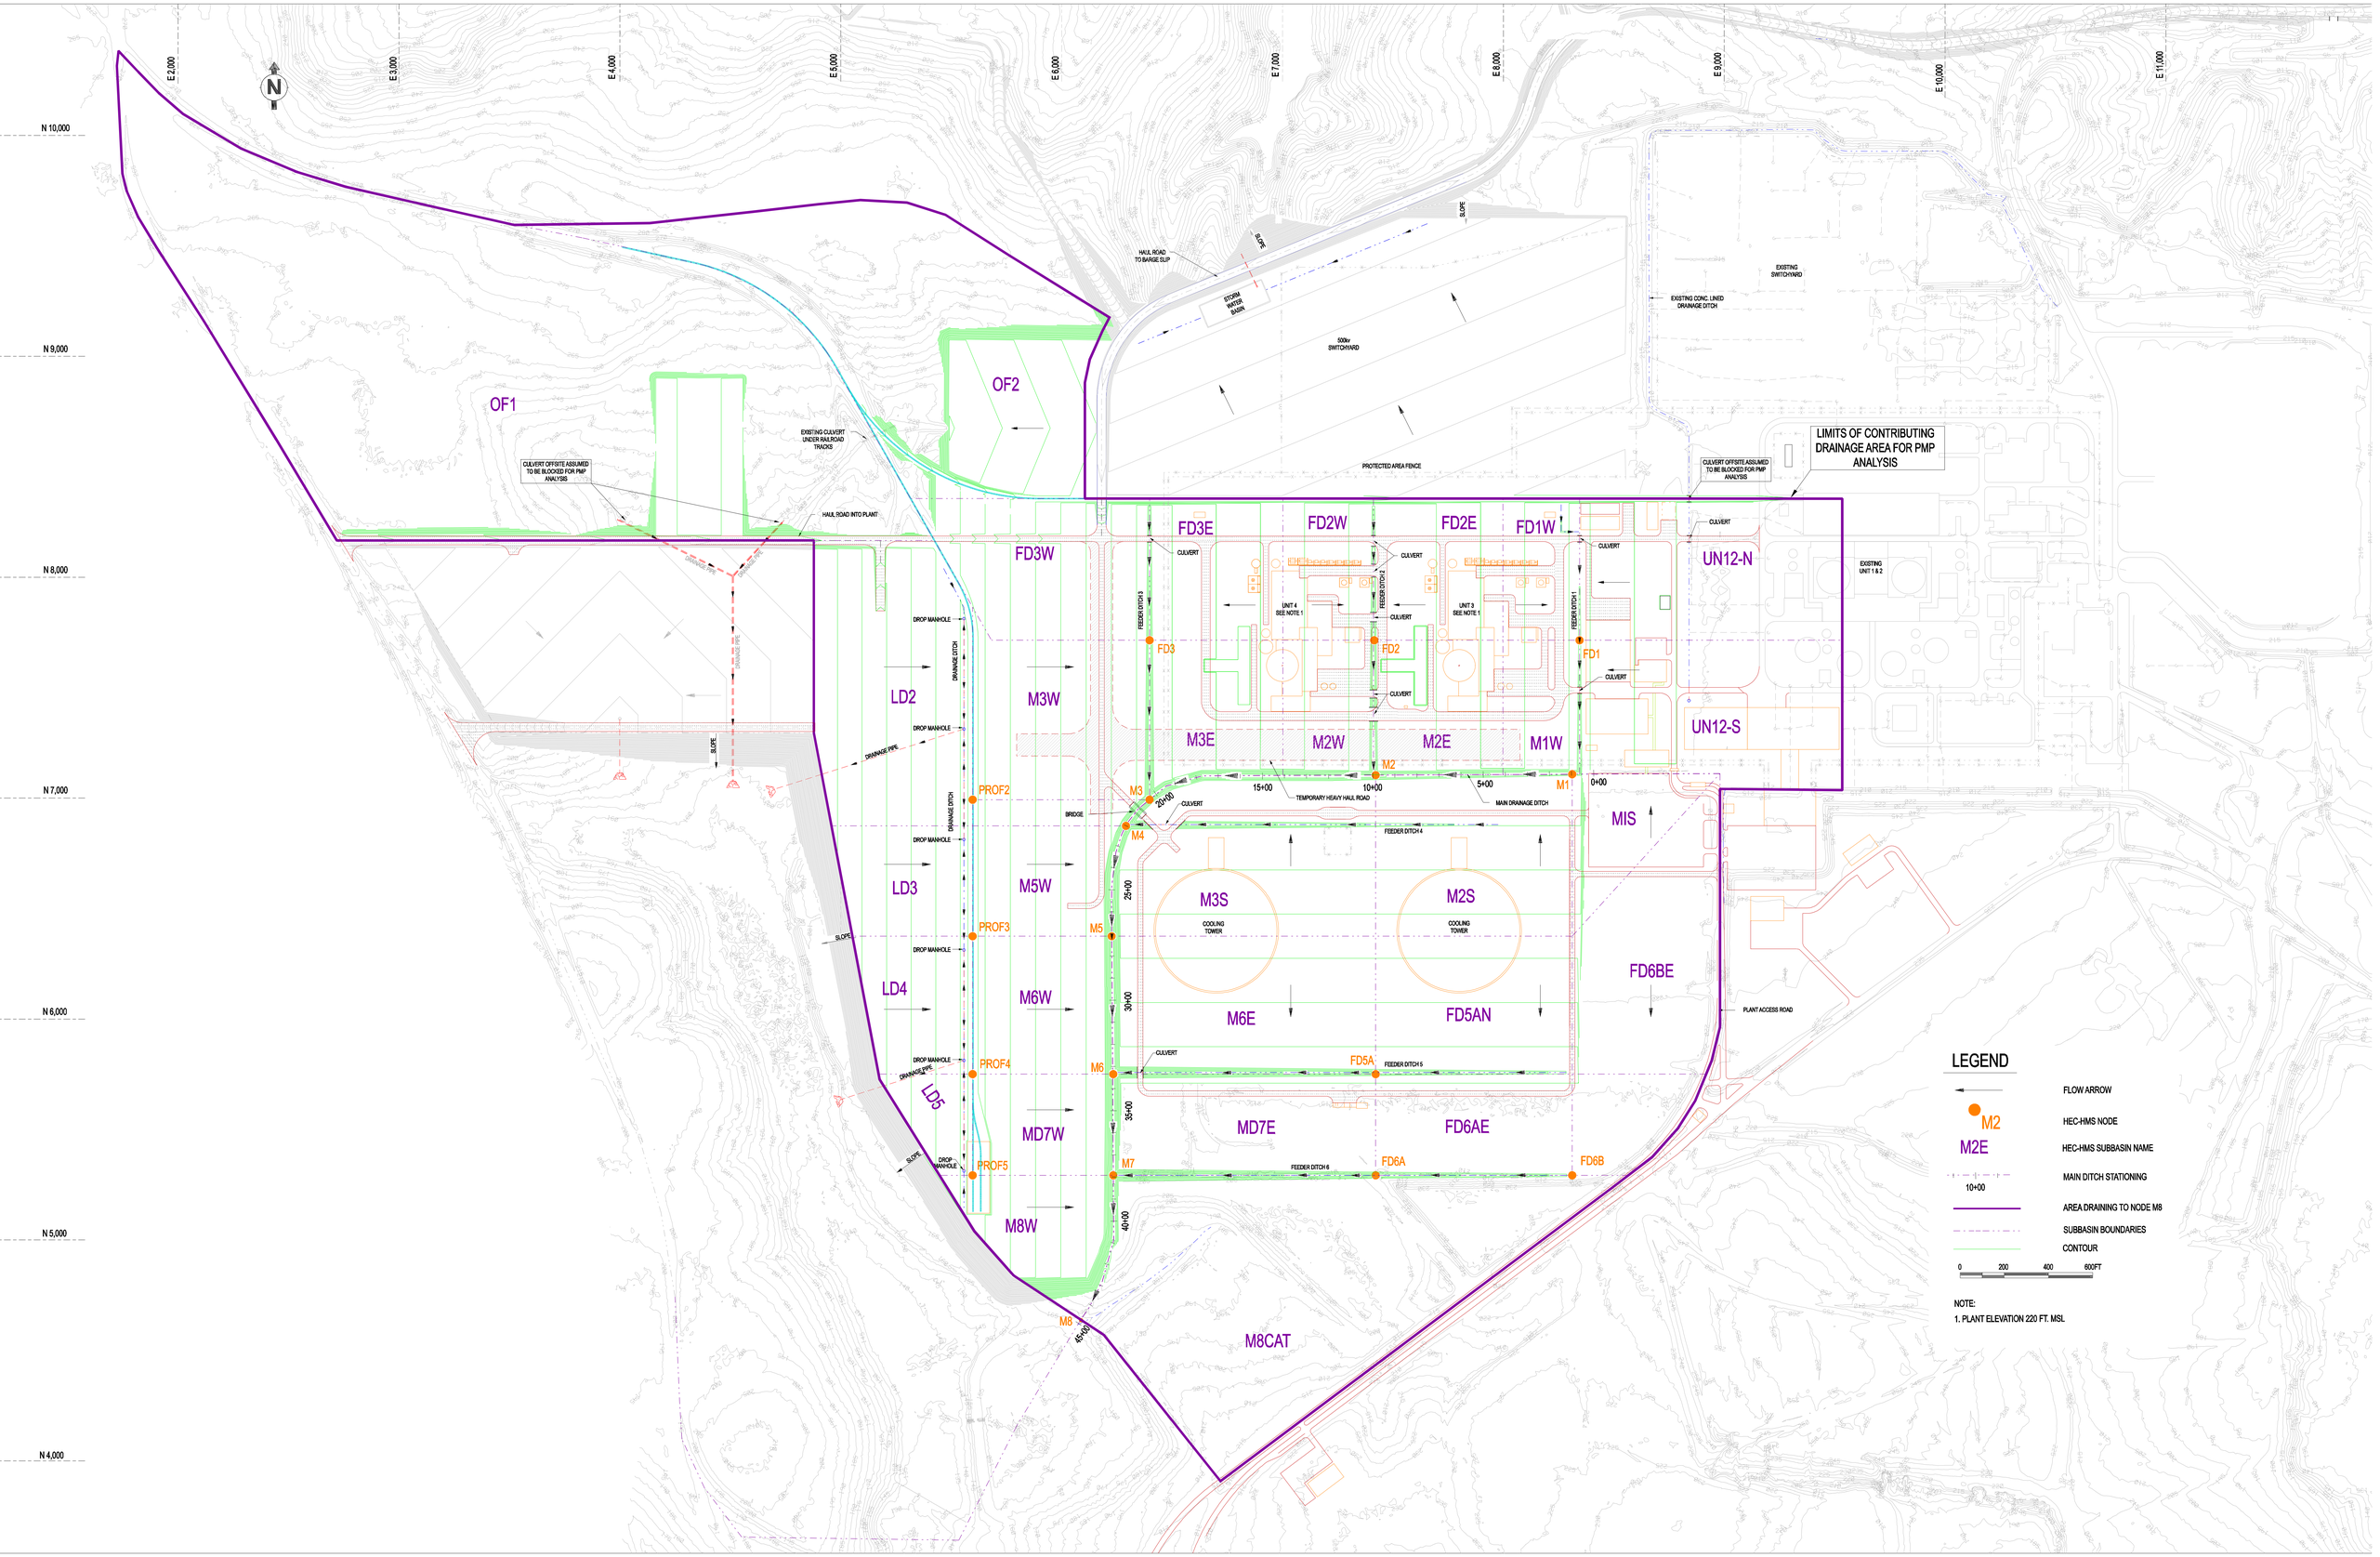

Figure 2.4-201
Site Plan with PMP Drainage Boundaries and Flow Paths