B/18

LOWER DRYWELL-
SANDBED, TRENCH & SUMP

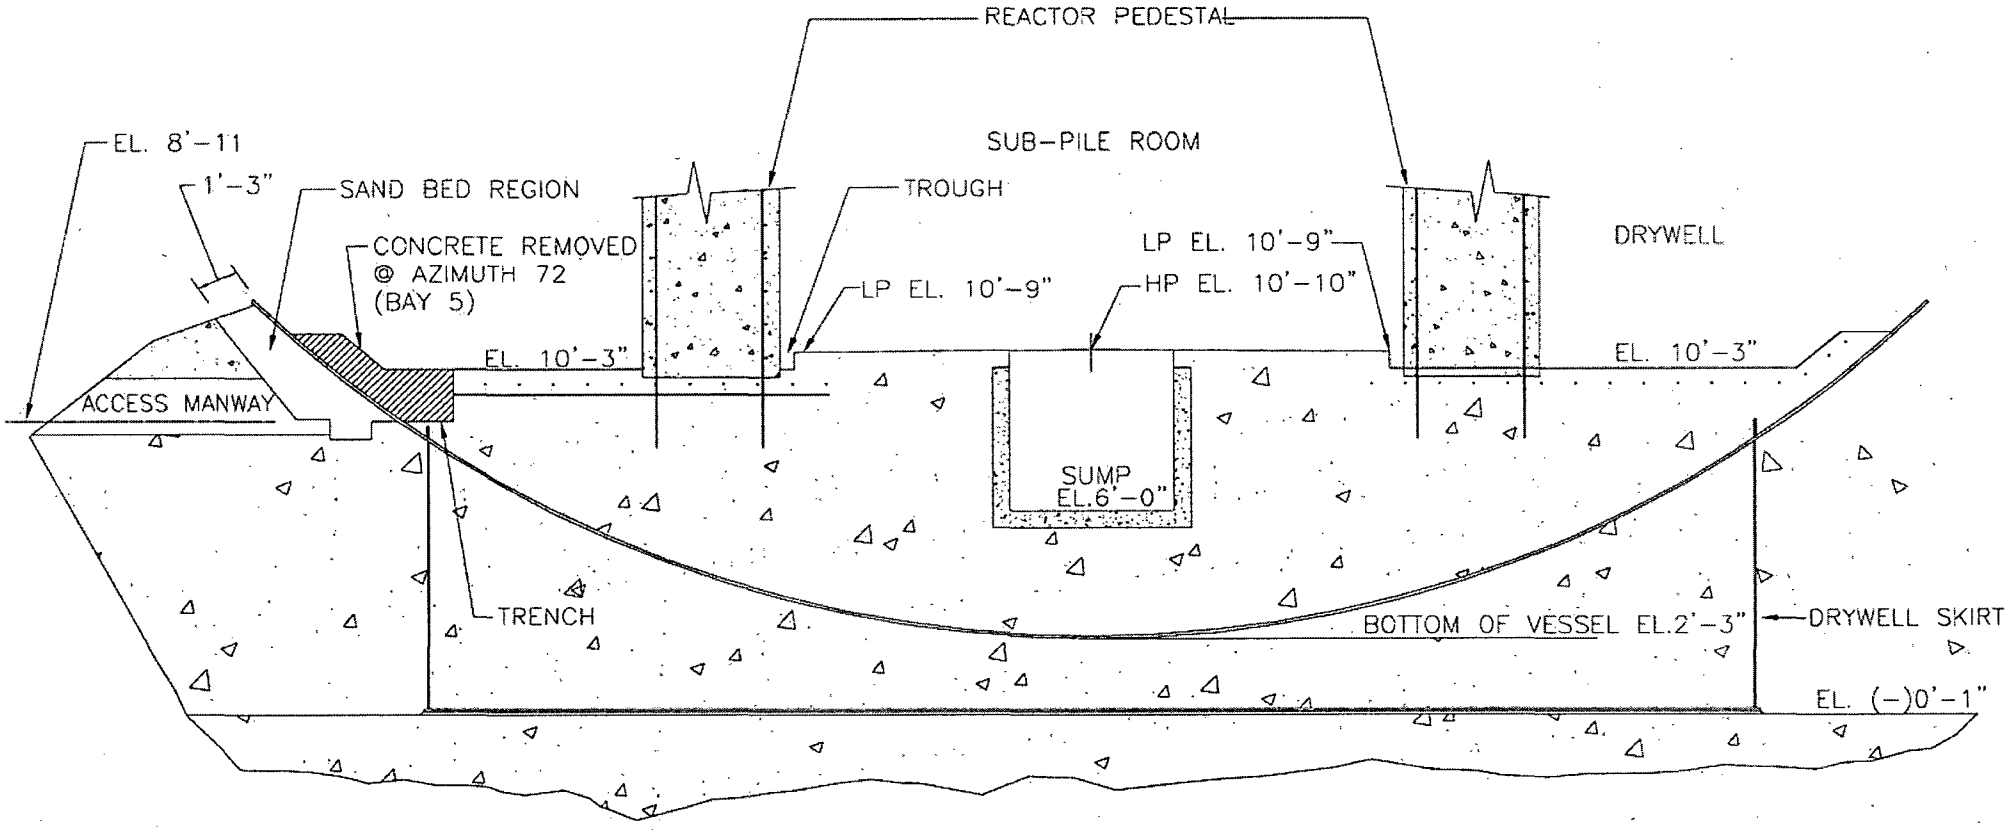

ELEVATION LOOKING WEST