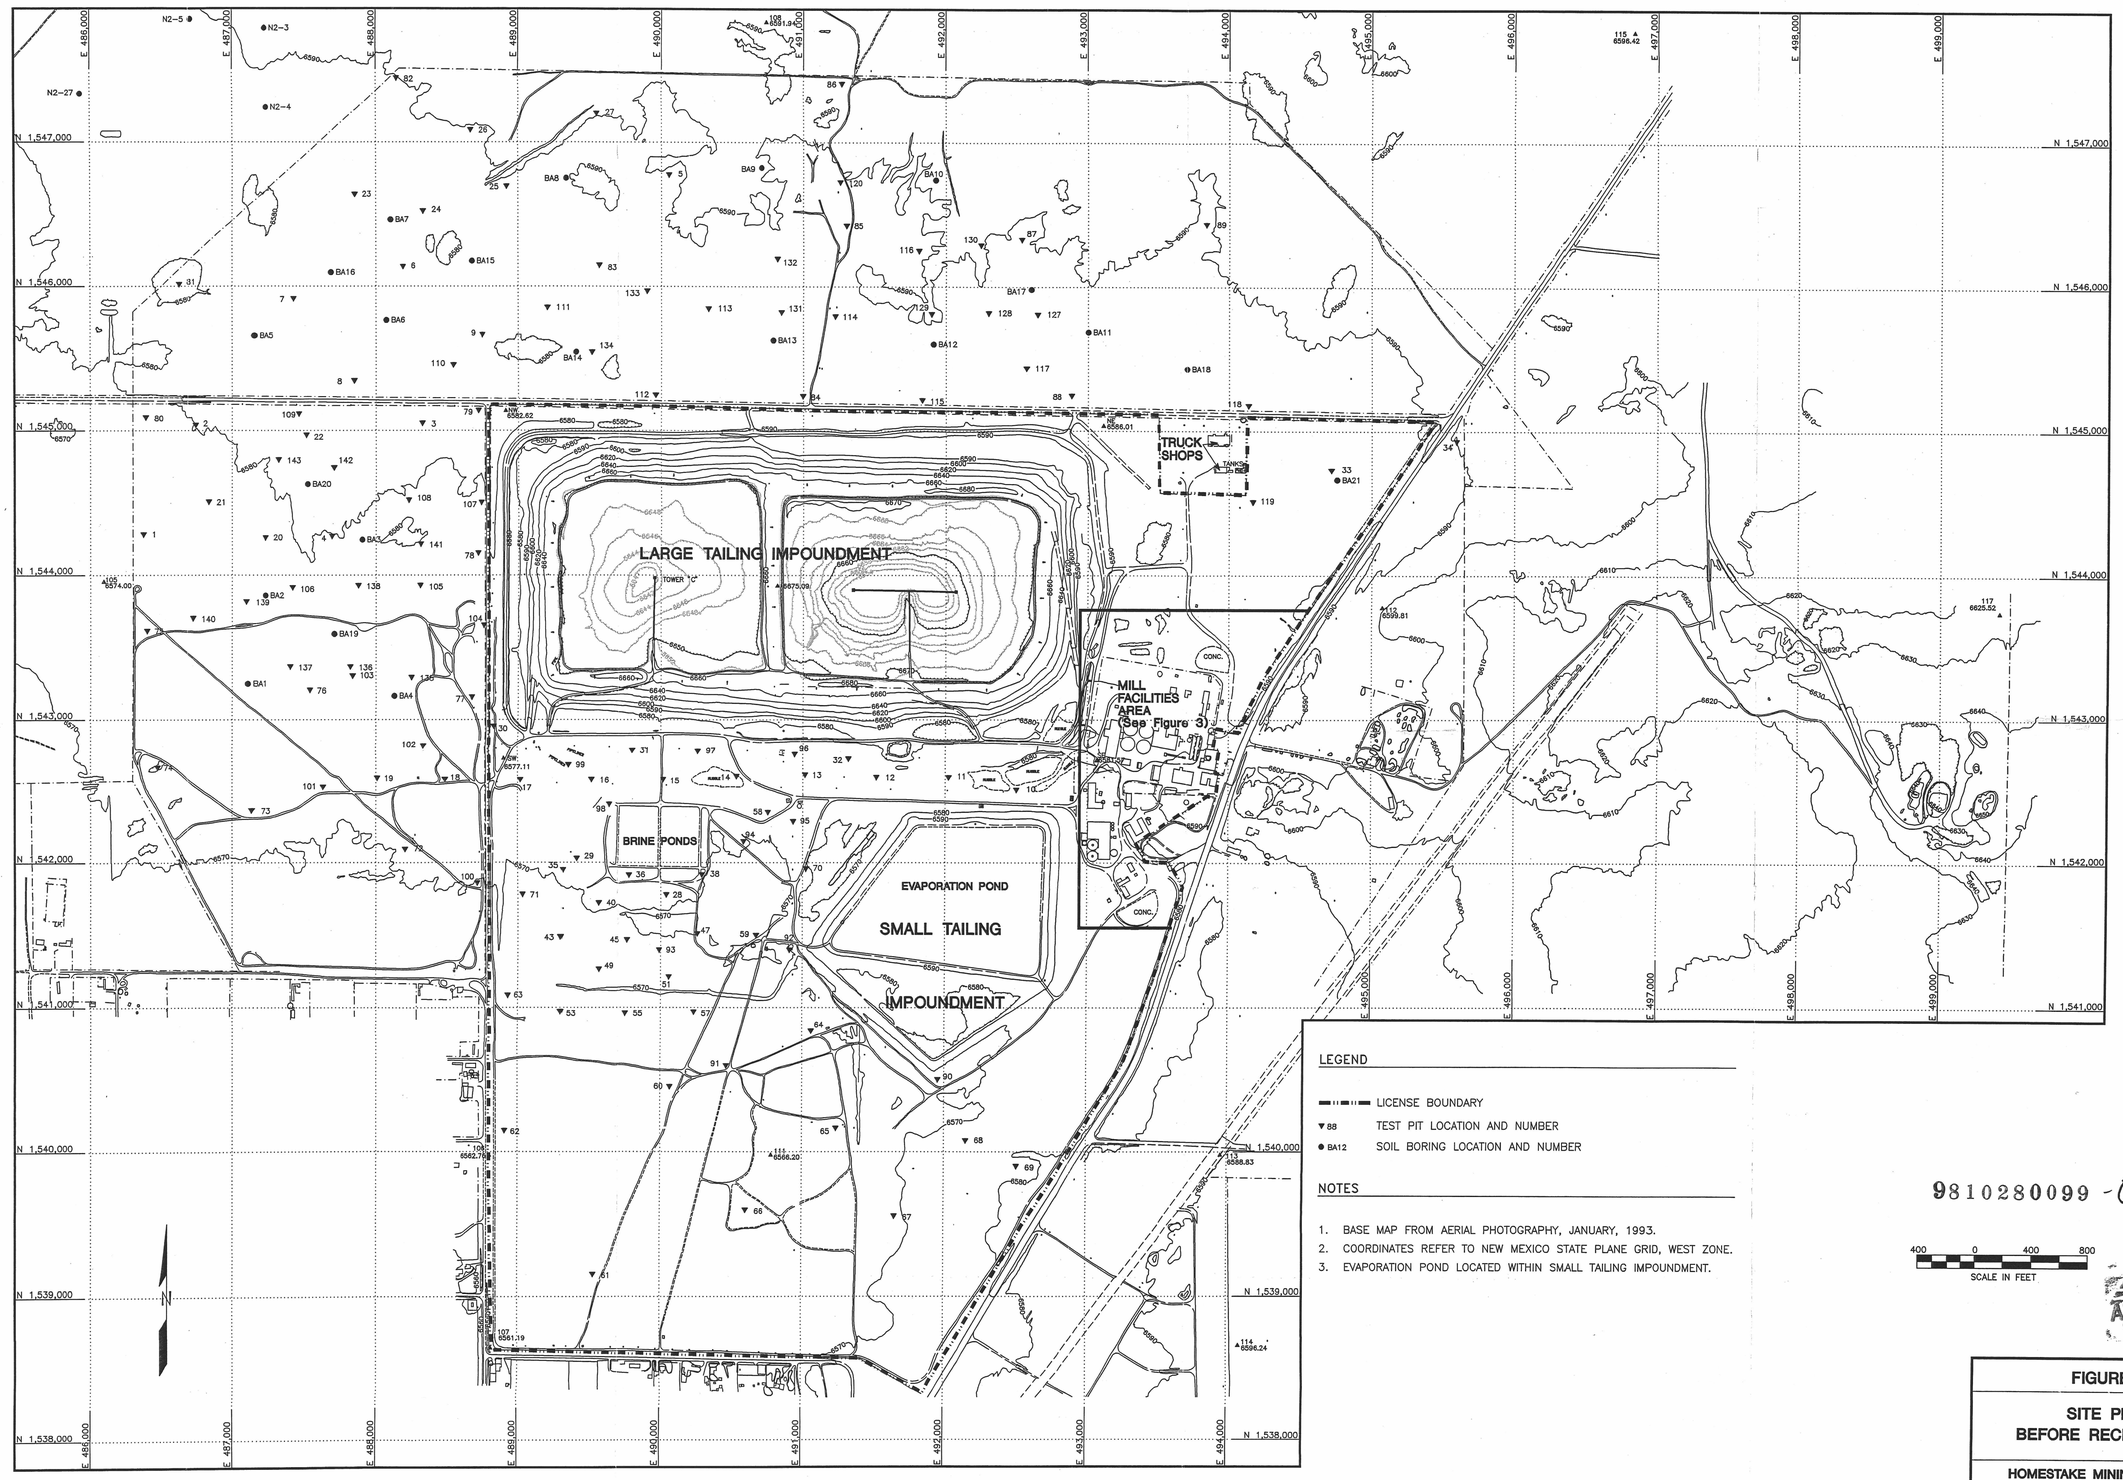

LEGEND

- LICENSE BOUNDARY
- ▼88 TEST PIT LOCATION AND NUMBER
- ● BA12 SOIL BORING LOCATION AND NUMBER

NOTES

1. BASE MAP FROM AERIAL PHOTOGRAPHY, JANUARY, 1993.
2. COORDINATES REFER TO NEW MEXICO STATE PLANE GRID, WEST ZONE.
3. EVAPORATION POND LOCATED WITHIN SMALL TAILING IMPOUNDMENT.

9810280099 -01/01

400 0 400 800
SCALE IN FEET

APERTURE CARD

FIGURE 2

SITE PLAN BEFORE RECLAMATION

HOMESTAKE MINING COMPANY OF CALIFORNIA GRANTS OPERATION

Prepared by: AK GeoConsult, Inc.

Rev. 10/93

D-01