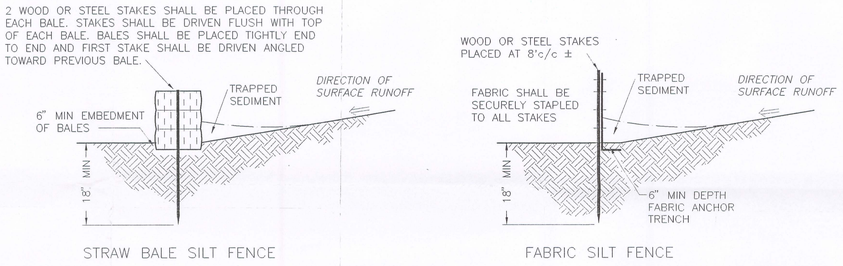

DETAIL CD7–1
SEDIMENTATION BARRIER INSTALLATION DETAILS
NOT TO SCALE

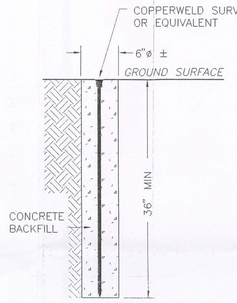

DETAIL CD7–3
TYPICAL MONUMENT INSTALLATION
SCALE 1" = 1'0"

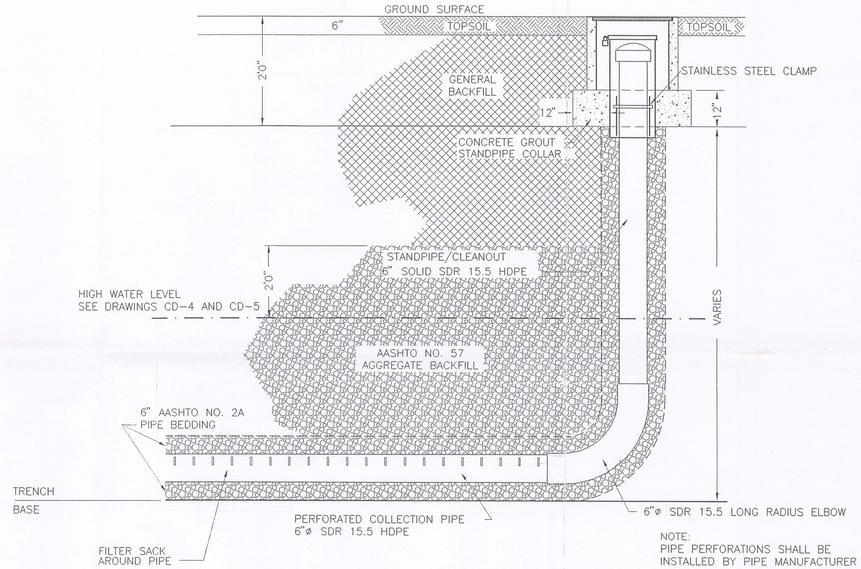

NOTE:
PIPE PERFORATIONS SHALL BE INSTALLED BY PIPE MANUFACTURER AND SHALL EXTEND OVER THE TOP HALF RADIUS OF THE PIPE.

DETAIL CD7–6
COLLECTION STANDPIPE/CLEANOUT
NOT TO SCALE

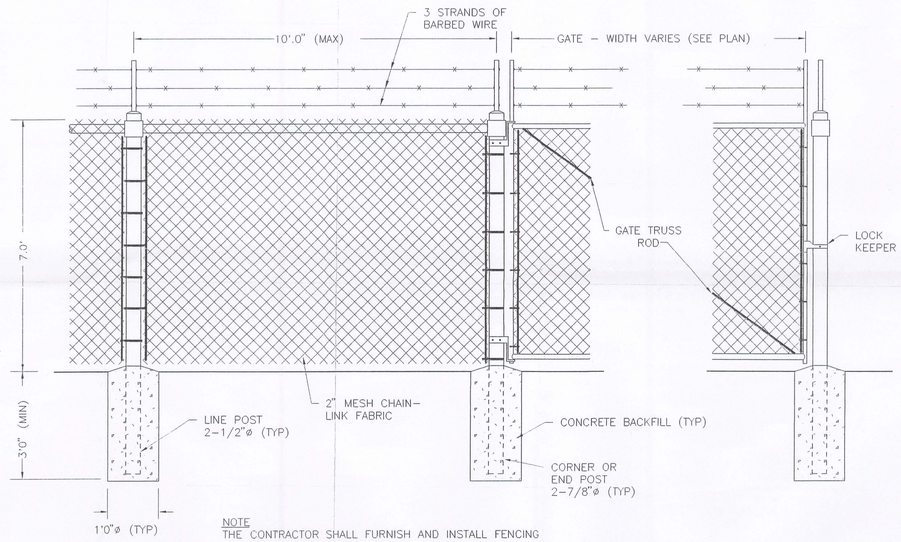

NOTE
THE CONTRACTOR SHALL FURNISH AND INSTALL FENCING DEMOLISHED AS PART OF THE WORK.

DETAIL CD7–2
TYPICAL SECURITY FENCE INSTALLATION
SCALE 1" = 2'

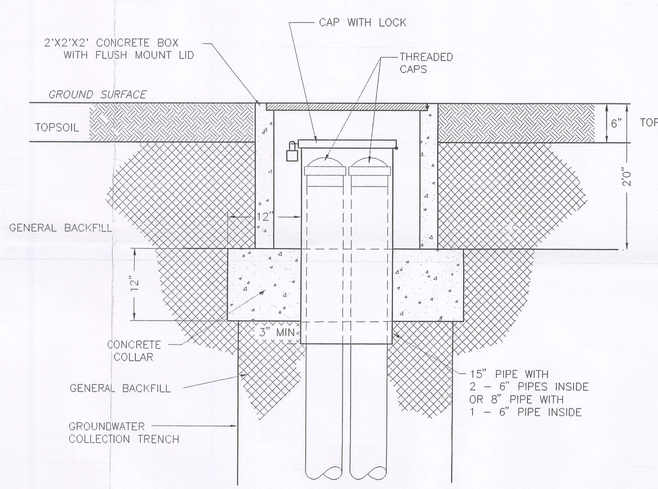

DETAIL CD7–5
COLLECTION CLEANOUT
NOT TO SCALE

NOTE
CENTER SINGLE OR DOUBLE PIPE ARRANGEMENT AS APPROPRIATE

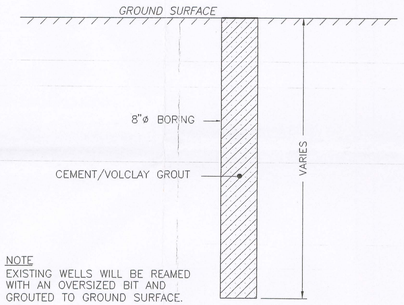

NOTE
EXISTING WELLS WILL BE REAMED WITH AN OVERSIZED BIT AND GROUTED TO GROUND SURFACE.

DETAIL CD7–4
TYPICAL DECOMMISSIONED WELL
NOT TO SCALE

REVISION	DATE	DESCRIPTION
1	11/18/99	AS–BUILT

CD–7
MISCELLANEOUS DETAILS
EXCAVATION AND ON–SITE MANAGEMENT OF RADIOLOGICALLY AFFECTED SOILS AND GROUNDWATER COLLECTION TRENCH
CONTRACT DRAWING PACKAGE
MUSKOGEE, OKLAHOMA

PREPARED FOR
FANSTEEL, INC.
MUSKOGEE, OKLAHOMA D-07

APPROVED	
CHECKED	RAJ 12/15/99
DRAWN	WJA/29JAN1998
DRAWING NUMBER	3789505

Earth Sciences Consultants, Inc.