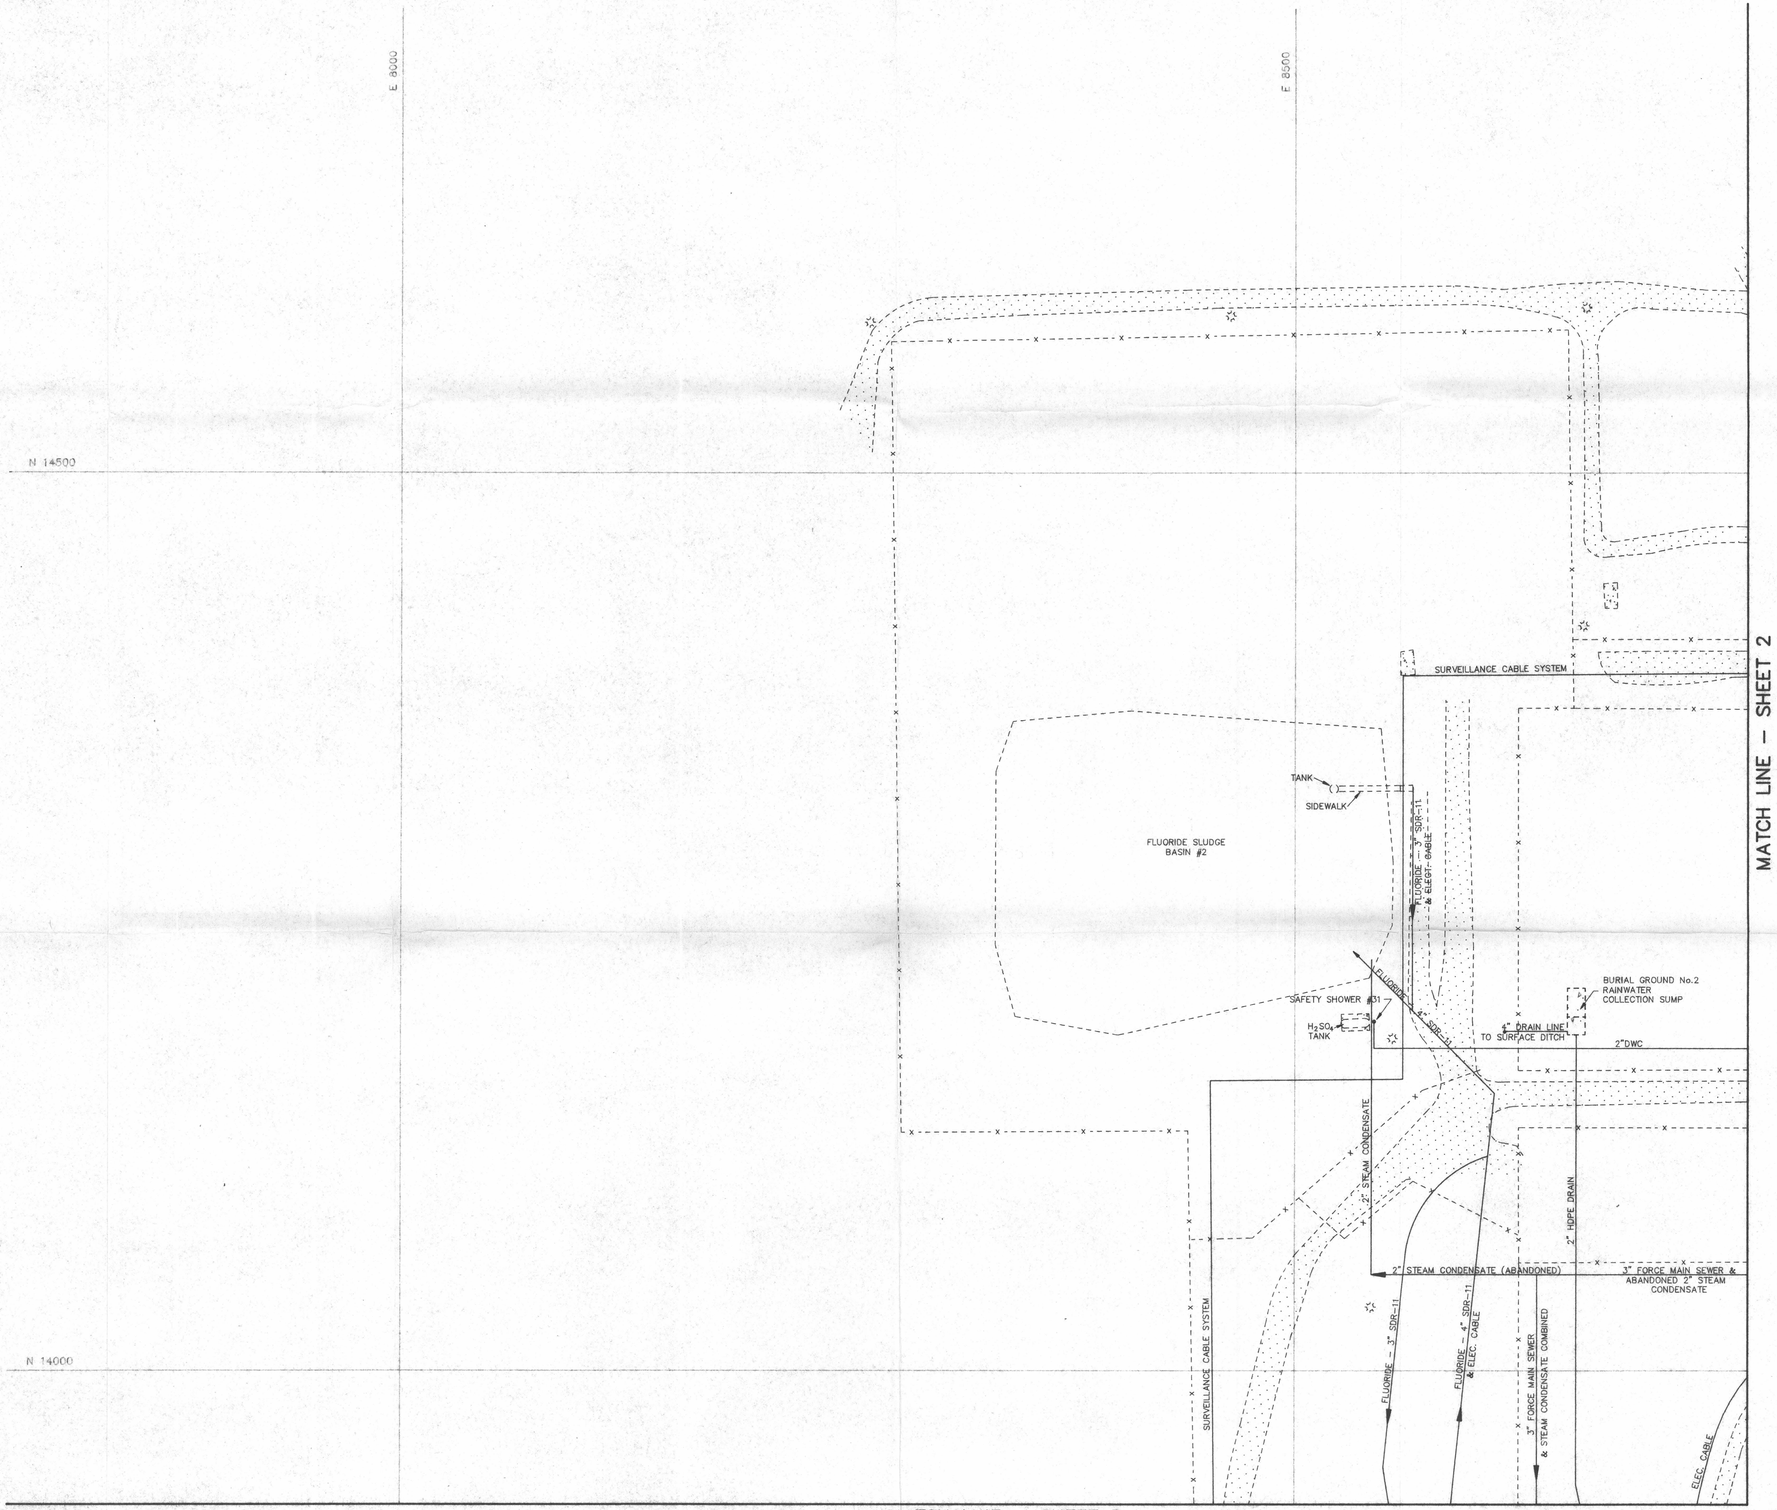

SHEET INDEX

SHEET 1	SHEET 2
SHEET 3	SHEET 4
SHEET 5	SHEET 6
SHEET 7	SHEET 8

N

40' 0 40' 80'
SCALE FEET
1" = 40'

D05

Drawing Title: FACILITY UNDERGROUND UTILITY PLAN – SHEET 1	Client: SEQUOYAH FUELS CORPORATION
Document Title: FEI FINDINGS REPORT	Location: GORE, OKLAHOMA

ROBERTS/SCHORNICK & ASSOCIATES, INC.
Environmental Consultants
3720 West Robinson, Suite 200
Norman, Oklahoma 73072
(405) 321-3885

DATE: MAY, 1991	PREPARED BY: SFC
SCALE: 1" = 40'	CHECKED BY: RSA
	DRAFTED BY: RSA
PROJECT NO: 90067M93	DRAWING No. 5