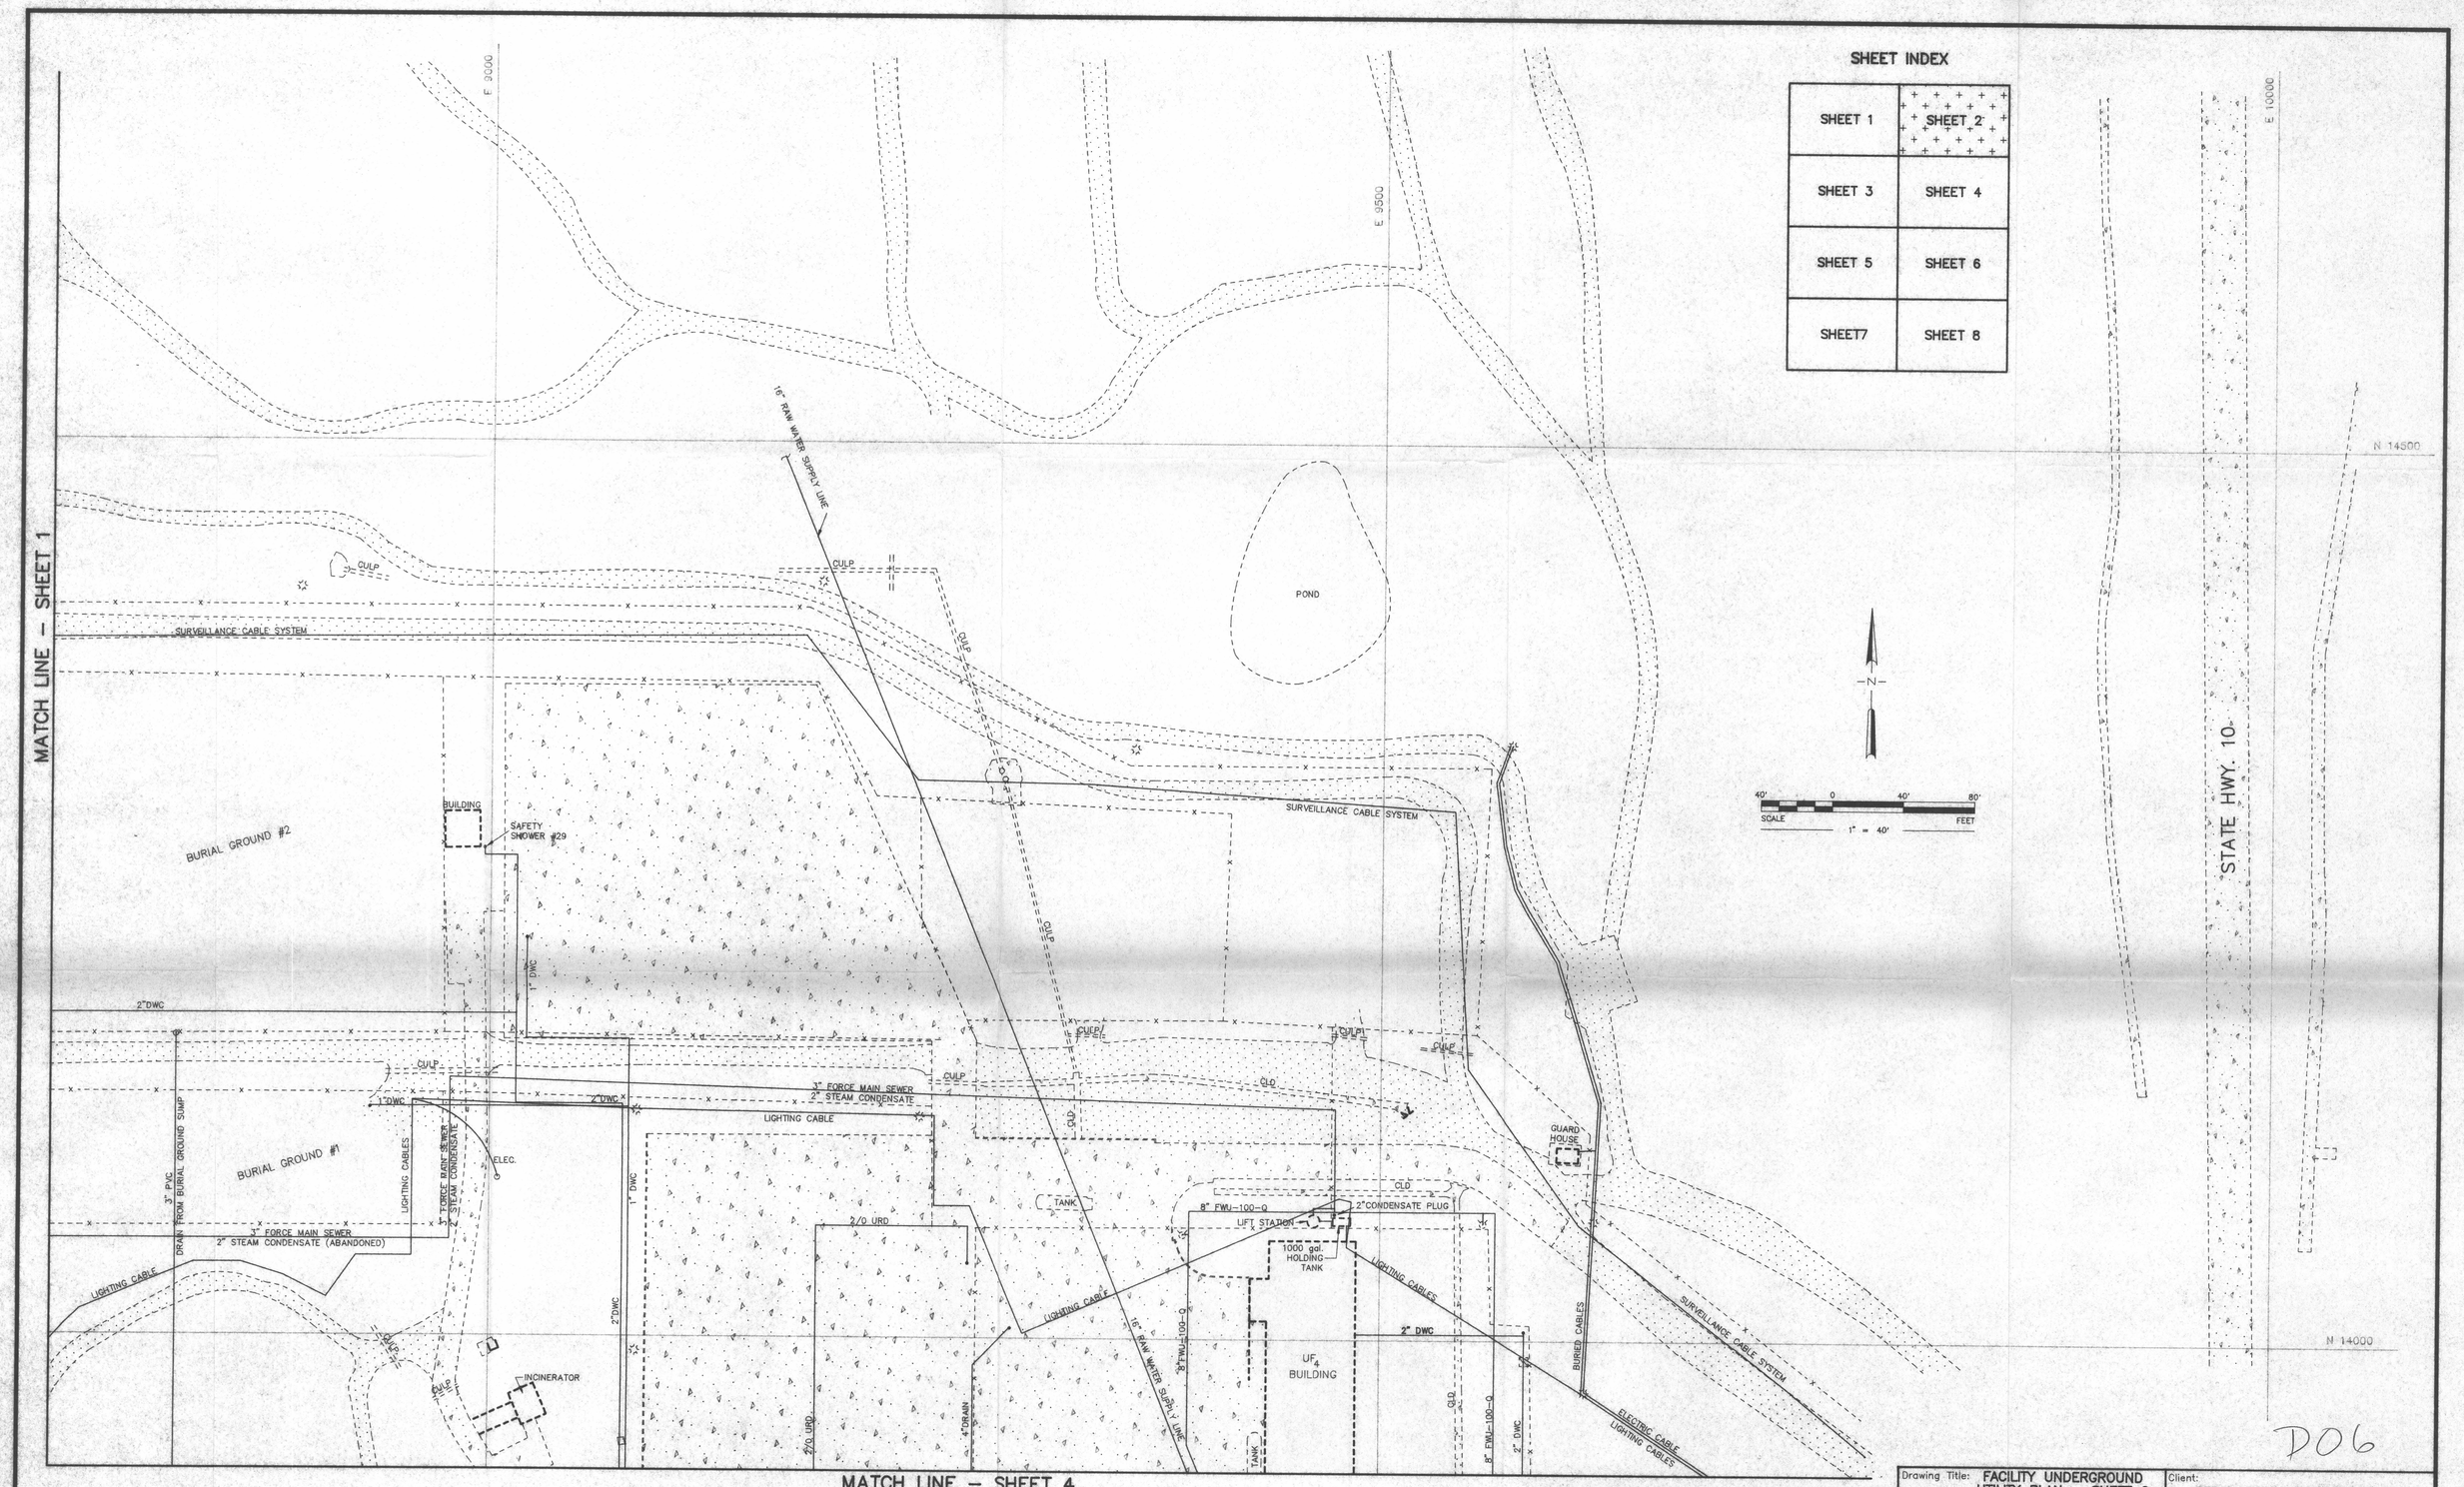

D06

Drawing Title: FACILITY UNDERGROUND UTILITY PLAN – SHEET 2	Client: SEQUOYAH FUELS CORPORATION
Document Title: FEI FINDINGS REPORT	Location: GORE, OKLAHOMA

ROBERTS/SCHORNICK & ASSOCIATES, INC.
Environmental Consultants
3700 West Robinson, Suite 200
Norman, Oklahoma 73072
(405) 321-3350

DATE: MAY, 1991	PREPARED BY: SFC
SCALE: 1" = 40'	CHECKED BY: RSA
	DRAFTED BY: RSA
PROJECT NO: 90067M94	DRAWING No. 6