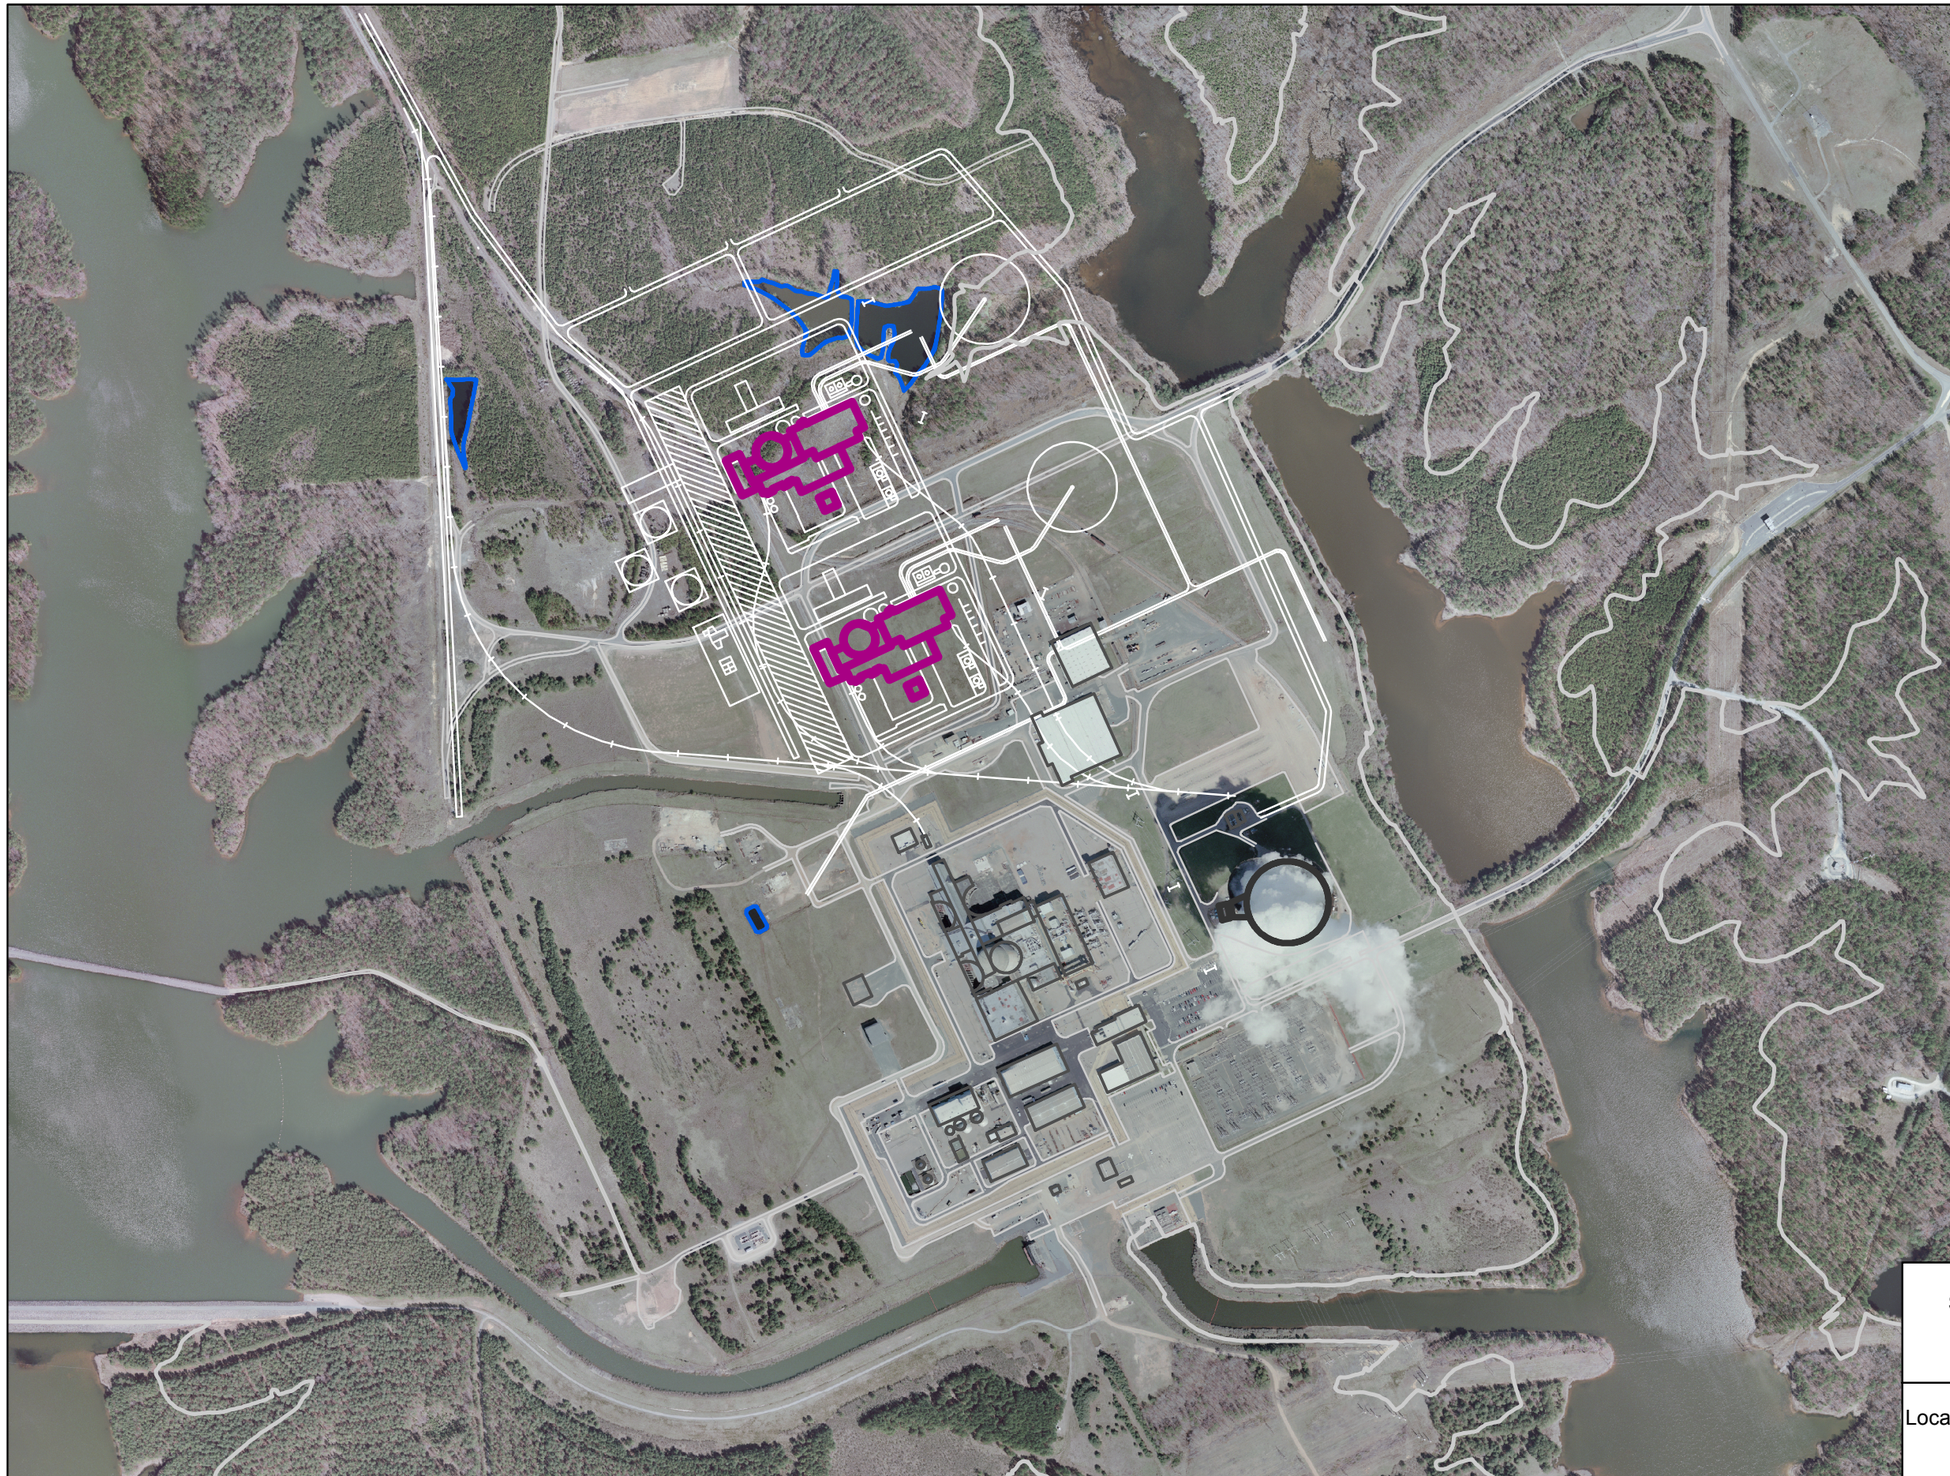

N
W E
S

LEGEND

- HNP Buildings
- HNP Cooling Tower
- Ponds
- HAR Ancillary Structures
- HAR 2 and HAR 3 Safety-Related Structures
- 240 Foot Elevation Contour (NGVD29)

0 100 200 300
Meters

0 500 1,000 1,500
Feet

Progress Energy Carolinas

Shearon Harris Nuclear Power Plant
Units 2 and 3
Part 3, Environmental Report

New Hill, North Carolina

Location of HAR Structures and Cooling Towers

FIGURE 4.0-2

Rev 0