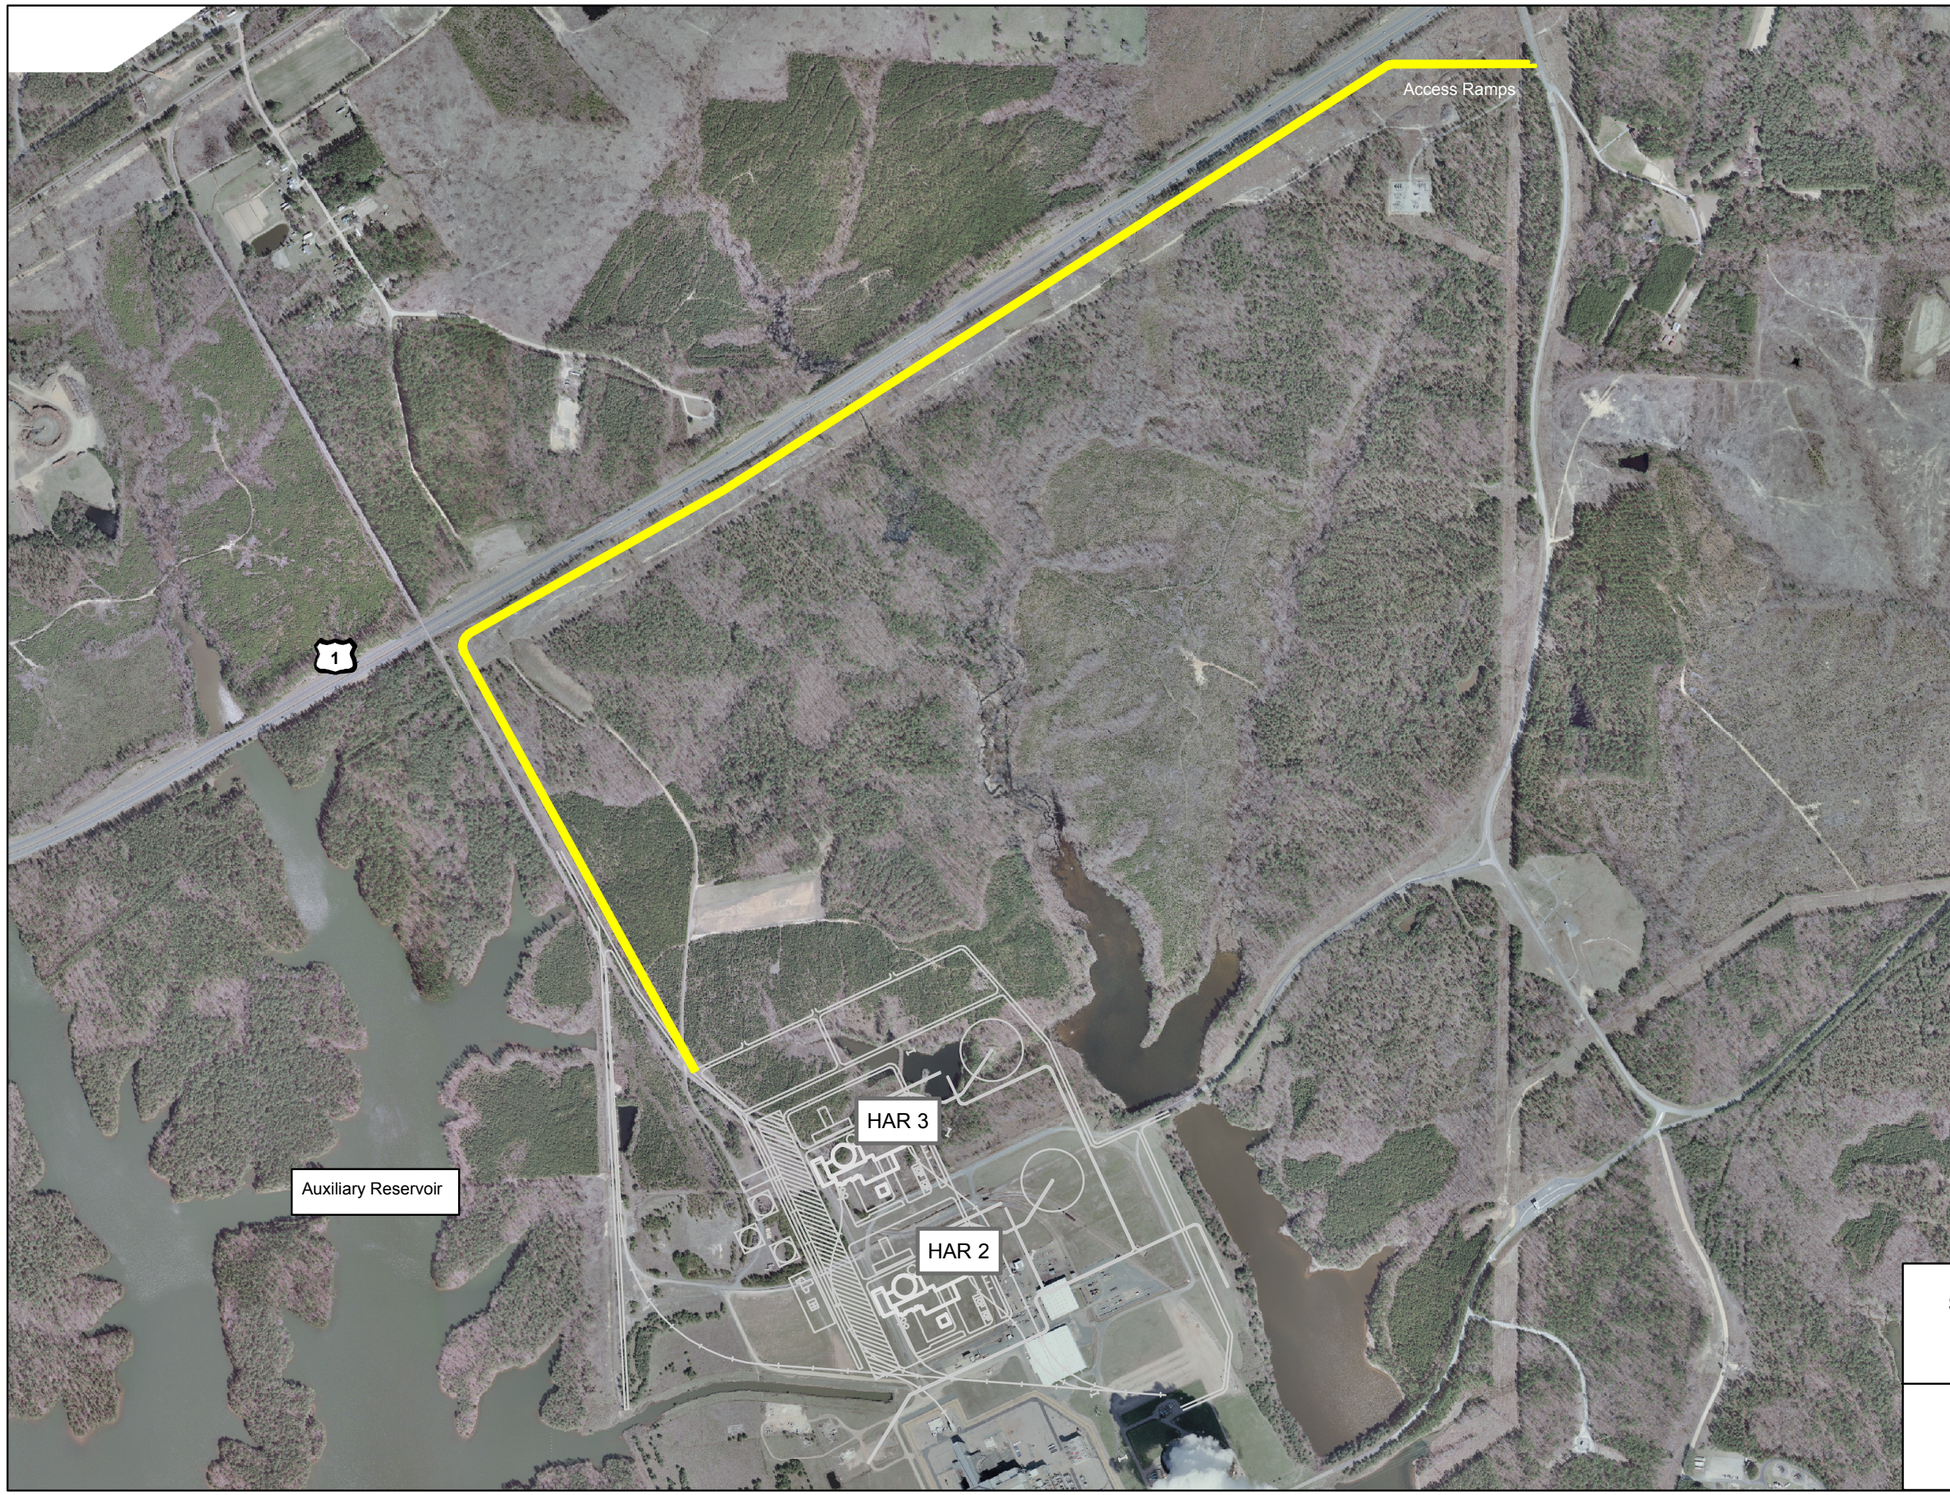


N
W E
S

LEGEND

- Proposed Access Road
- HAR 2 and HAR 3 Structures
- Proposed Layout Area

Source
Base Data: Sargent & Lundy, 2006
Access Road: Sargent & Lundy, 2007

0 100 200 300 400
Meters

0 500 1,000 1,500 2,000
Feet

Progress Energy Carolinas

**Shearon Harris Nuclear Power Plant**
**Units 2 and 3**
**Part 3, Environmental Report**

New Hill, North Carolina

Access Road

FIGURE 4.0-11

Rev 0