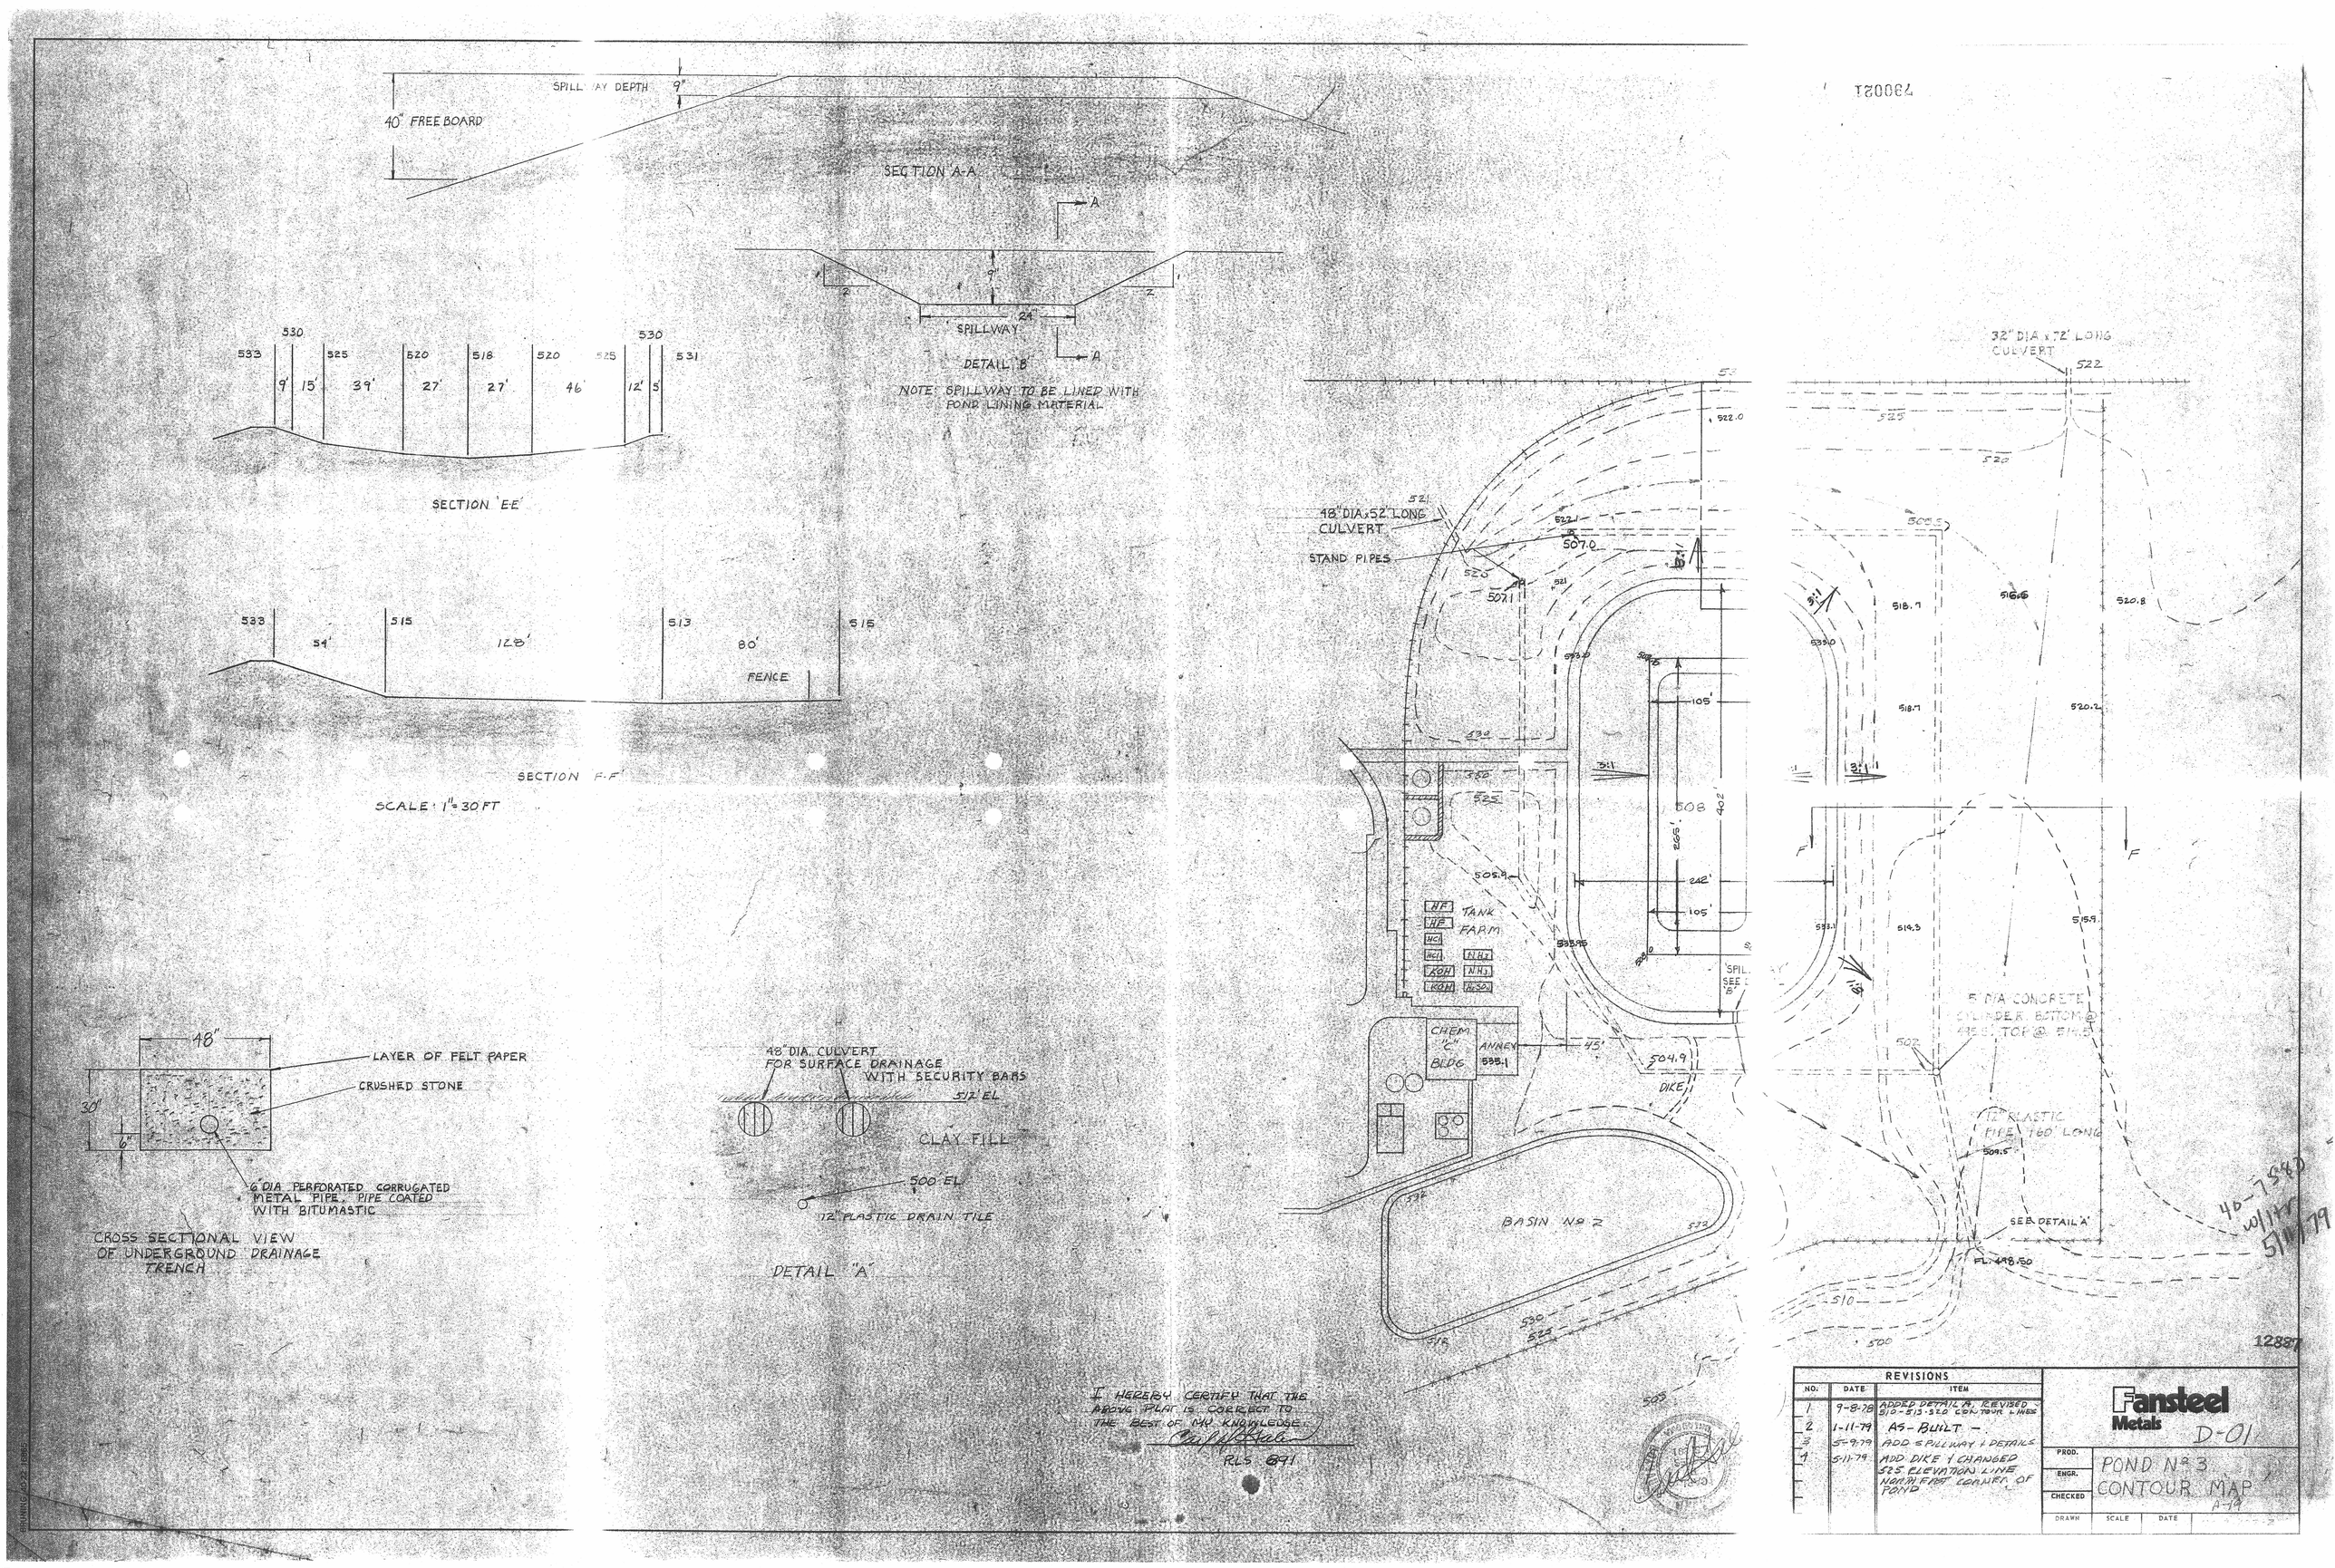

REVISIONS		
NO.	DATE	ITEM
1	9-8-78	ADDED DETAIL A, REVISED 510-513-520 CONTOUR LINES
2	1-11-79	AS-BUILT -
3	5-9-79	ADD SPILLWAY & DETAILS
4	5-11-79	ADD DIKE & CHANGED 525 ELEVATION LINE NORTH EAST CORNER OF POND

Fansteel Metals

D-01

PROD.
ENGR.
CHECKED
DRAWN
SCALE
DATE

POND No 3
CONTOUR MAP
A-19