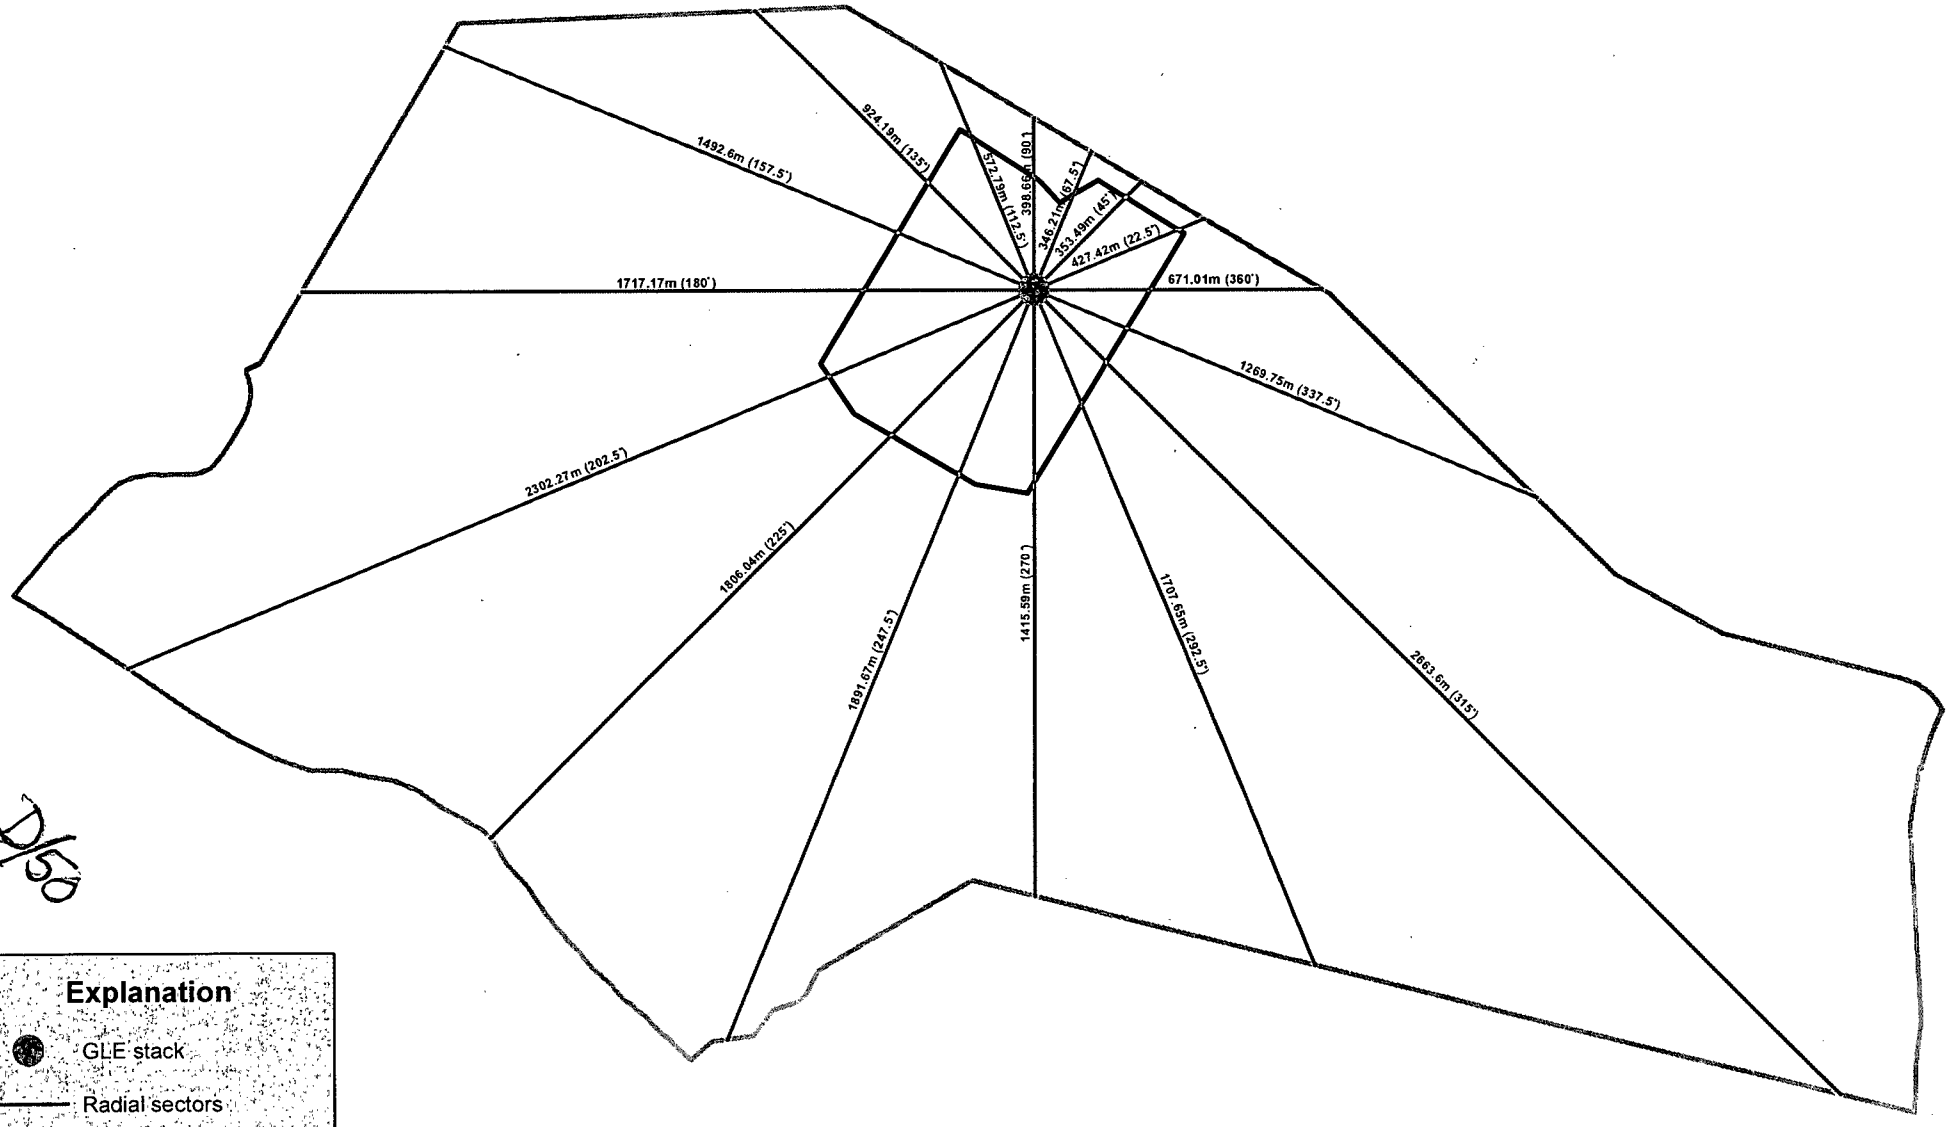

D/50

Explanation

- GLE stack
- Radial sectors
- Proposed GLE Facility
- Wilmington Site

N

0 250 500

Meters