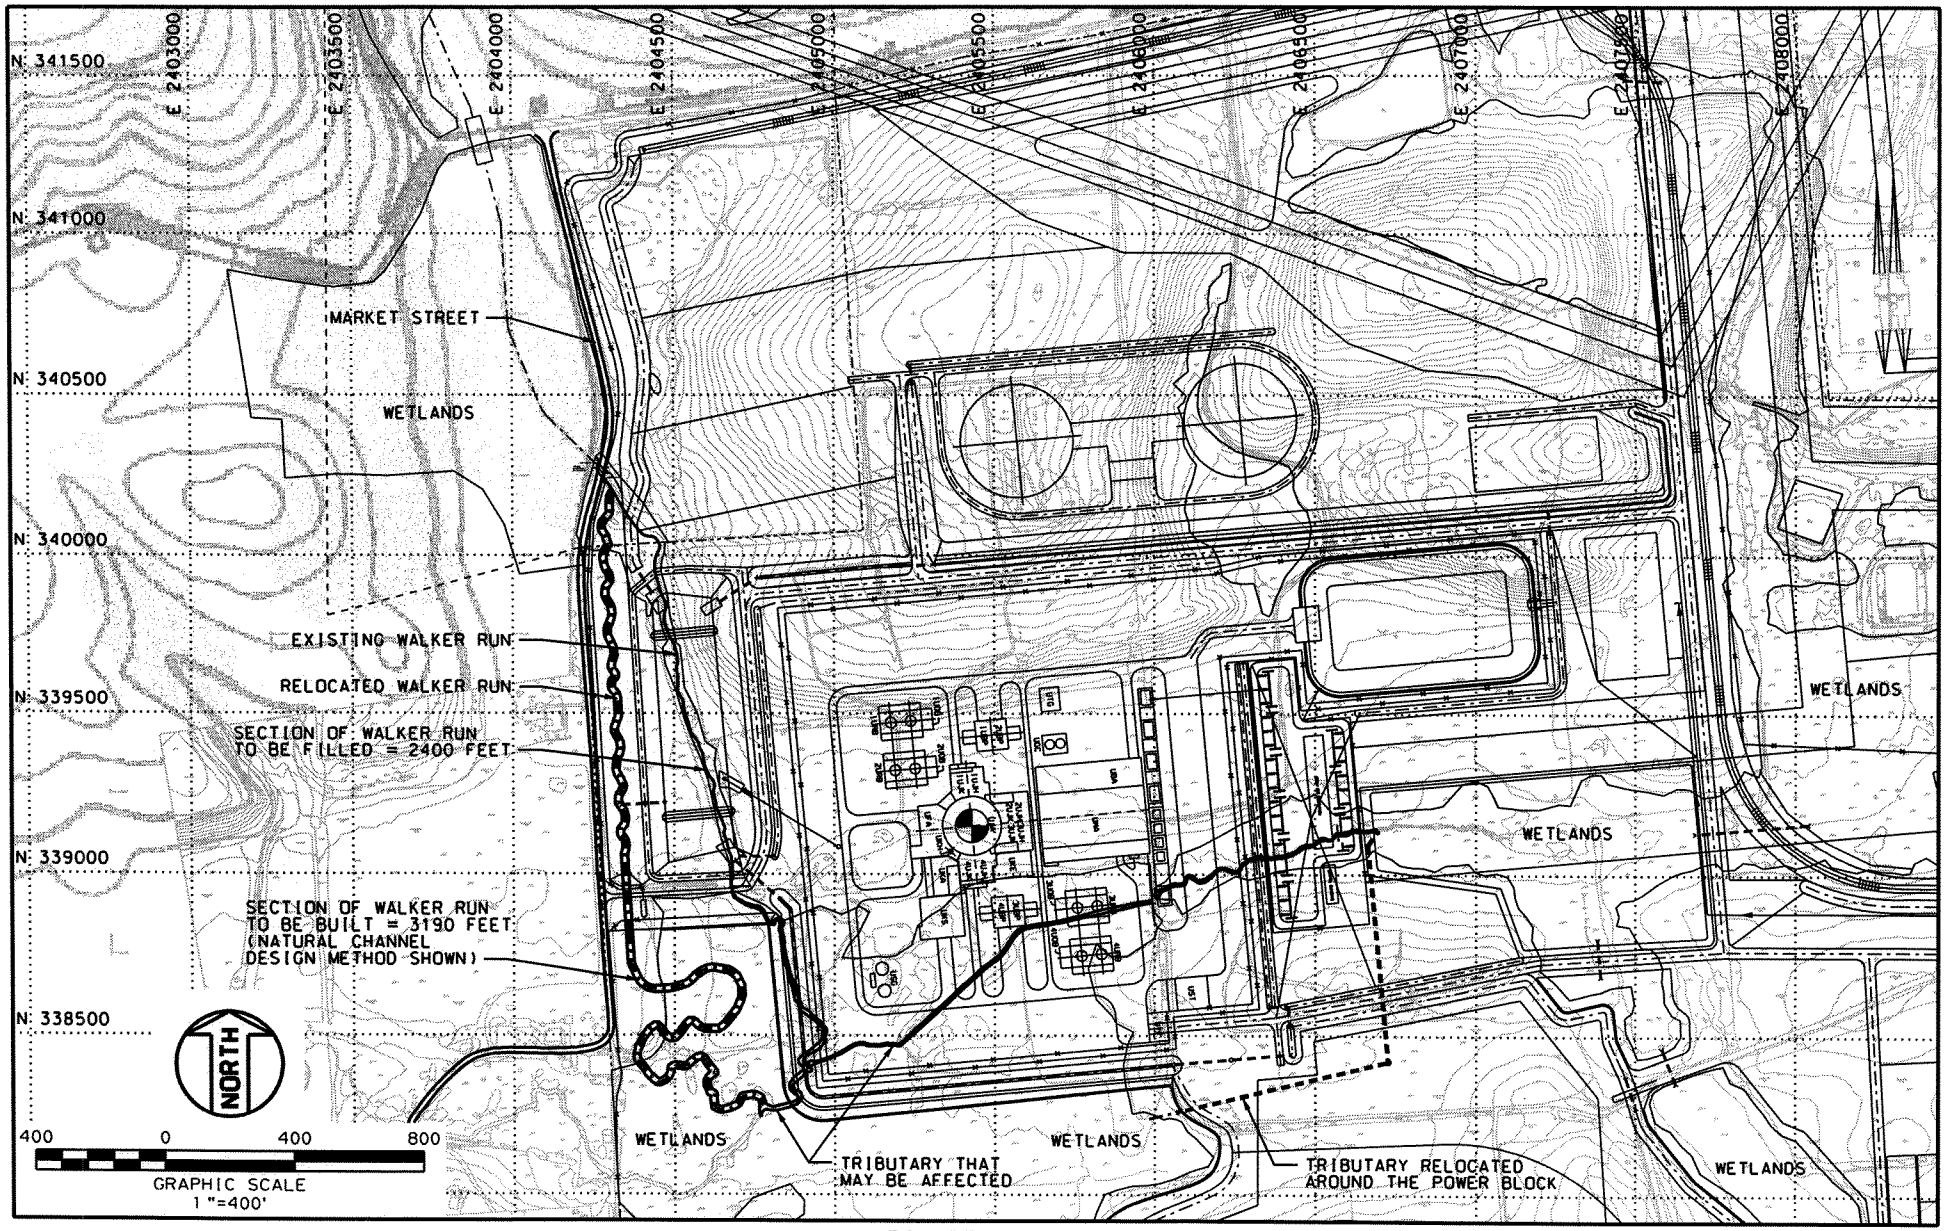

FIGURE 4.3-3
PORTION OF WALKER RUN TO BE RELOCATED