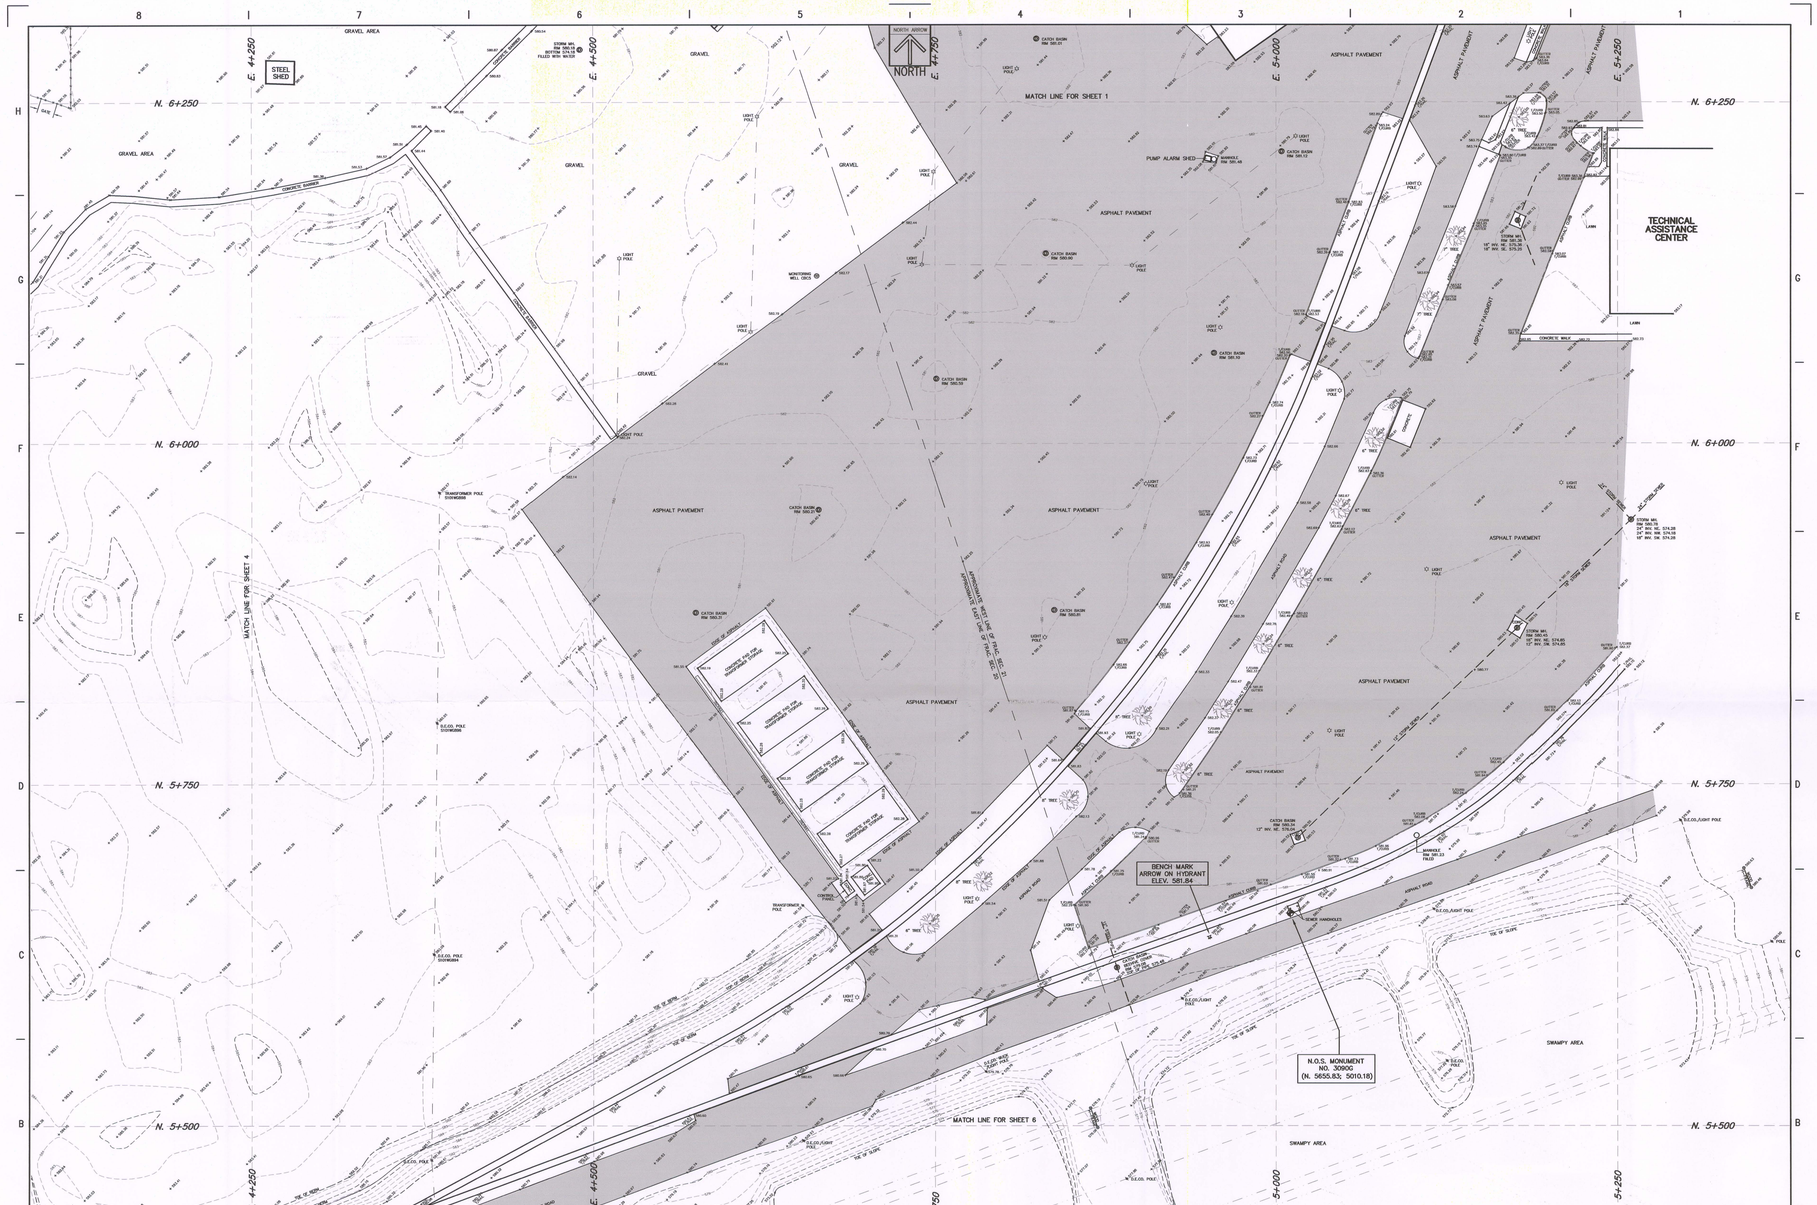

NOTES:

BENCH MARKS ARE AS INDICATED ON THE DRAWING.

ALL ELEVATIONS INDICATED ARE TO PLANT DATUM.

CONTOURS INDICATED ARE AT 1 FOOT INTERVALS.

GRID LINES ARE BASED UPON THE PLANT COORDINATE SYSTEM.

THE SECTION LINE SHOWN HEREON IS APPROXIMATE ONLY AND IS BASED UPON EXISTING RECORDS.

REFERENCE DRAWINGS: 6SE 721-8, 6SE 721-41

CALL MISS DIG
THREE FULL WORKING DAYS BEFORE YOU DIG, CALL THE MISS DIG SYSTEM AT 1-(800)-482-7171

PROJ. ENG.	PROJ. SUR.	DFW
MADE BY / DATE	ARCH-CIVIL	ELECT.
CK'D BY / DATE	MECH.	DIV. DIRECTOR

PROJ. ENG.	PROJ. SUR.	DFW
MADE BY / DATE	ARCH-CIVIL	ELECT.
CK'D BY / DATE	MECH.	DIV. DIRECTOR

PROJ.ENG.	PROG.ENG.	
MADE BY / DATE	ARCH-CIVIL	ELECT.
CK'D BY / DATE	MECH.	DIV.DIRECTOR

OTHER APPROVALS	DATE
REF.DWGS.	REF.DWG.

DIVISION	SUPERVISOR	DATE
ARCH-CIVIL		
CONTROLS & ELECT.		
MECH.		
DRAWING ENG.		

THIS DRAWING AND THE WORK PERFORMED TO CREATE THIS DRAWING ARE A PRODUCT OF:

DETROIT EDISON'S SURVEYING SERVICES
G-29, WARREN SERVICE CENTER
(313) 897-4290

PRODUCED OR ACCRUED BY	DATE
C. ZDOCH	1/29/08
SURVEYED BY	DATE
J BECKER, S MAJZLIK	12/20/07
CHECKED BY	DATE
J BECKER, S MAJZLIK	1/30/08
SURVEY ENGINEER	DATE
G.D. STEPHENS	2/4/08
PROJECT DIRECTOR	DATE
DIVISION DIRECTOR	DATE

Detroit Edison Company — Engineering

TITLE

TOPOGRAPHIC SURVEY

IN PART OF THE NORTHEAST 1/4 OF FRACTIONAL SECTION 20 AND PART OF THE NORTHWEST 1/4 OF FRACTIONAL SECTION 21, T. 6 S., R. 10 E., FRENCHTOWN TOWNSHIP, MONROE COUNTY, MI

SHEET 2 OF 6

LOCATION NAME: ENRICO FERMI POWER PLANT

UNIT NUMBER

ORIGINATING SOURCE: D.O. CENTRAL DESIGN / SURVEYING SERVICES

SCALE: 1" = 30'

SIZE: D (ARCH) DO NOT SCALE

DRAWING NUMBER: 6SE 0721-051

JOB NUMBER: 200707139

D-07
6SE 0721-051
SHEET 2 OF 6