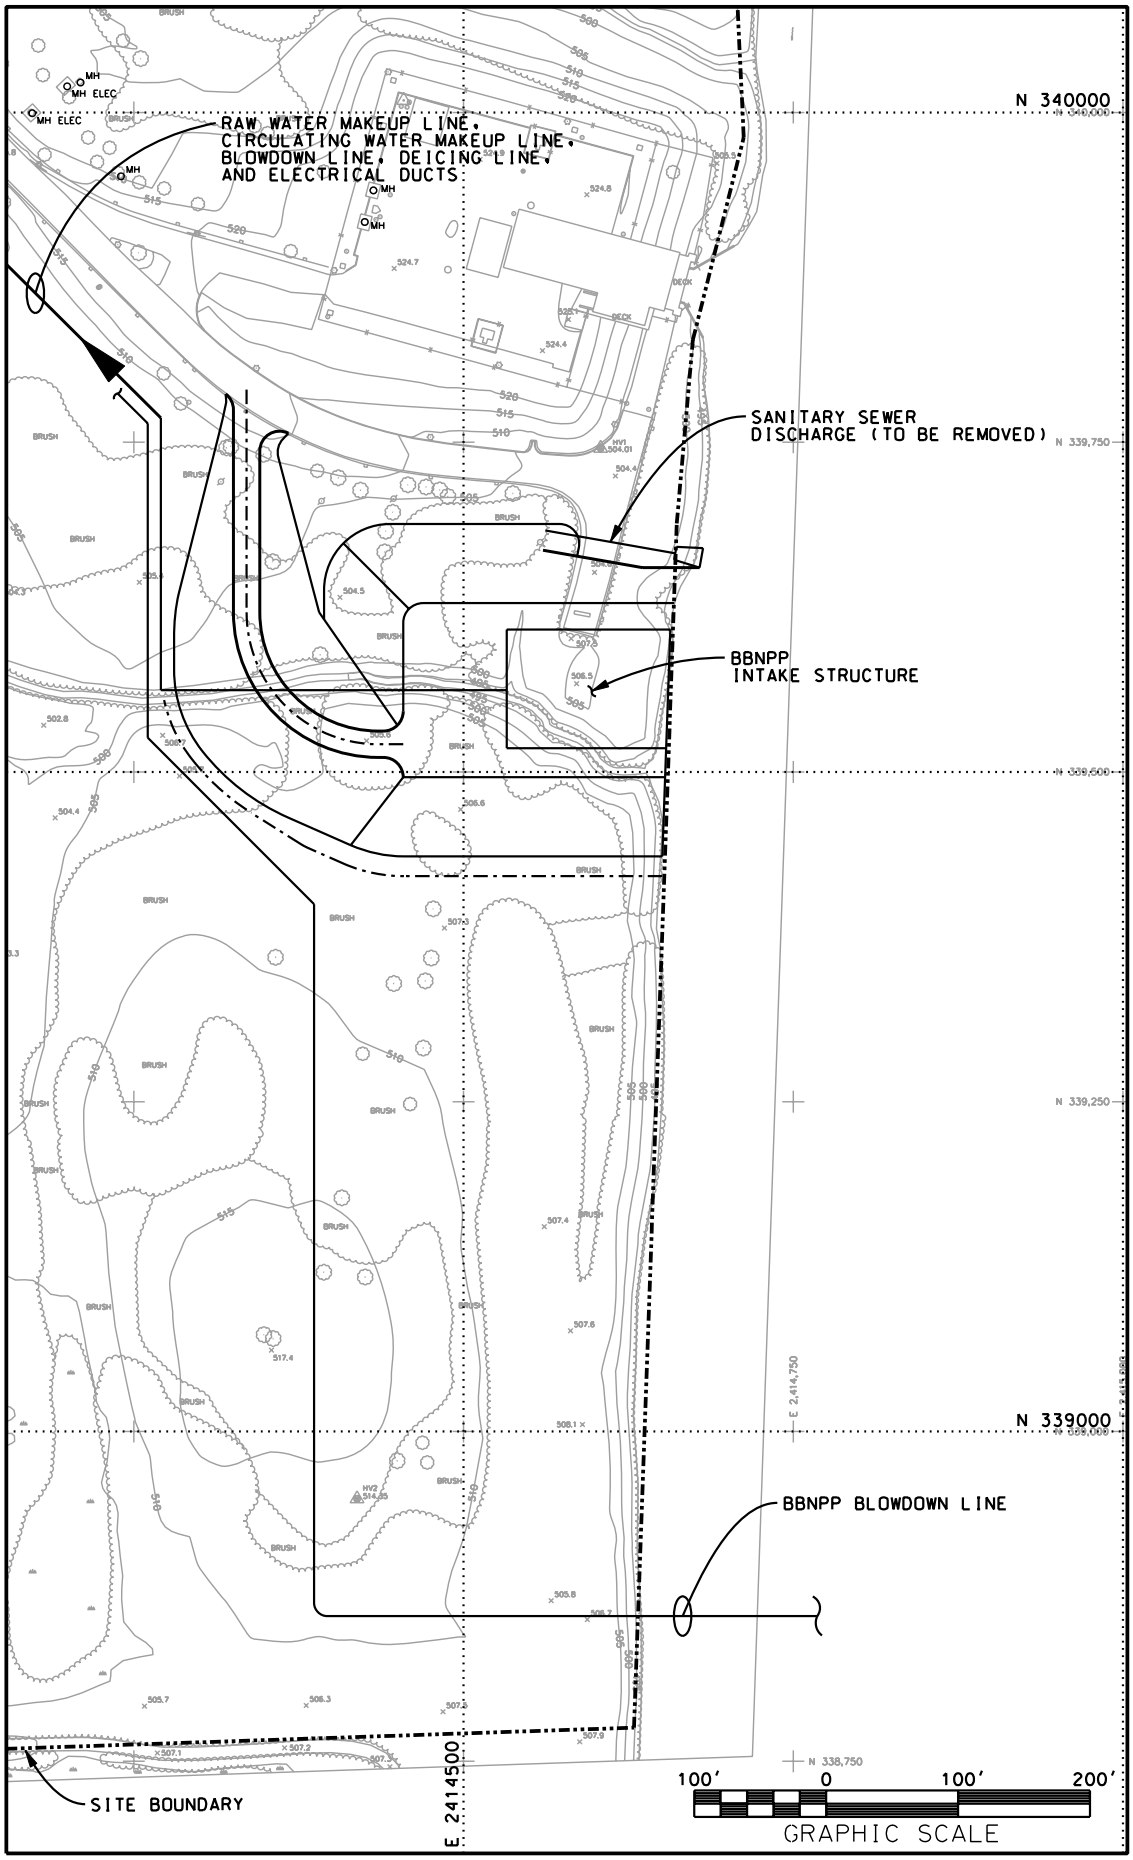
RAW WATER MAKEUP LINE,
CIRCULATING WATER MAKEUP LINE,
BLOWDOWN LINE, DEICING LINE,
AND ELECTRICAL DUCTS
SANITARY SEWER
DISCHARGE (TO BE REMOVED)
BBNPP
INTAKE STRUCTURE
BBNPP BLOWDOWN LINE
SITE BOUNDARY
N 340000
N 339,750
N 339,500
N 339,250
N 339000
N 338,750
E 2414500
E 2,414,750
MH
MH ELEC
BRUSH
DECK
100' 0 100' 200'
GRAPHIC SCALE