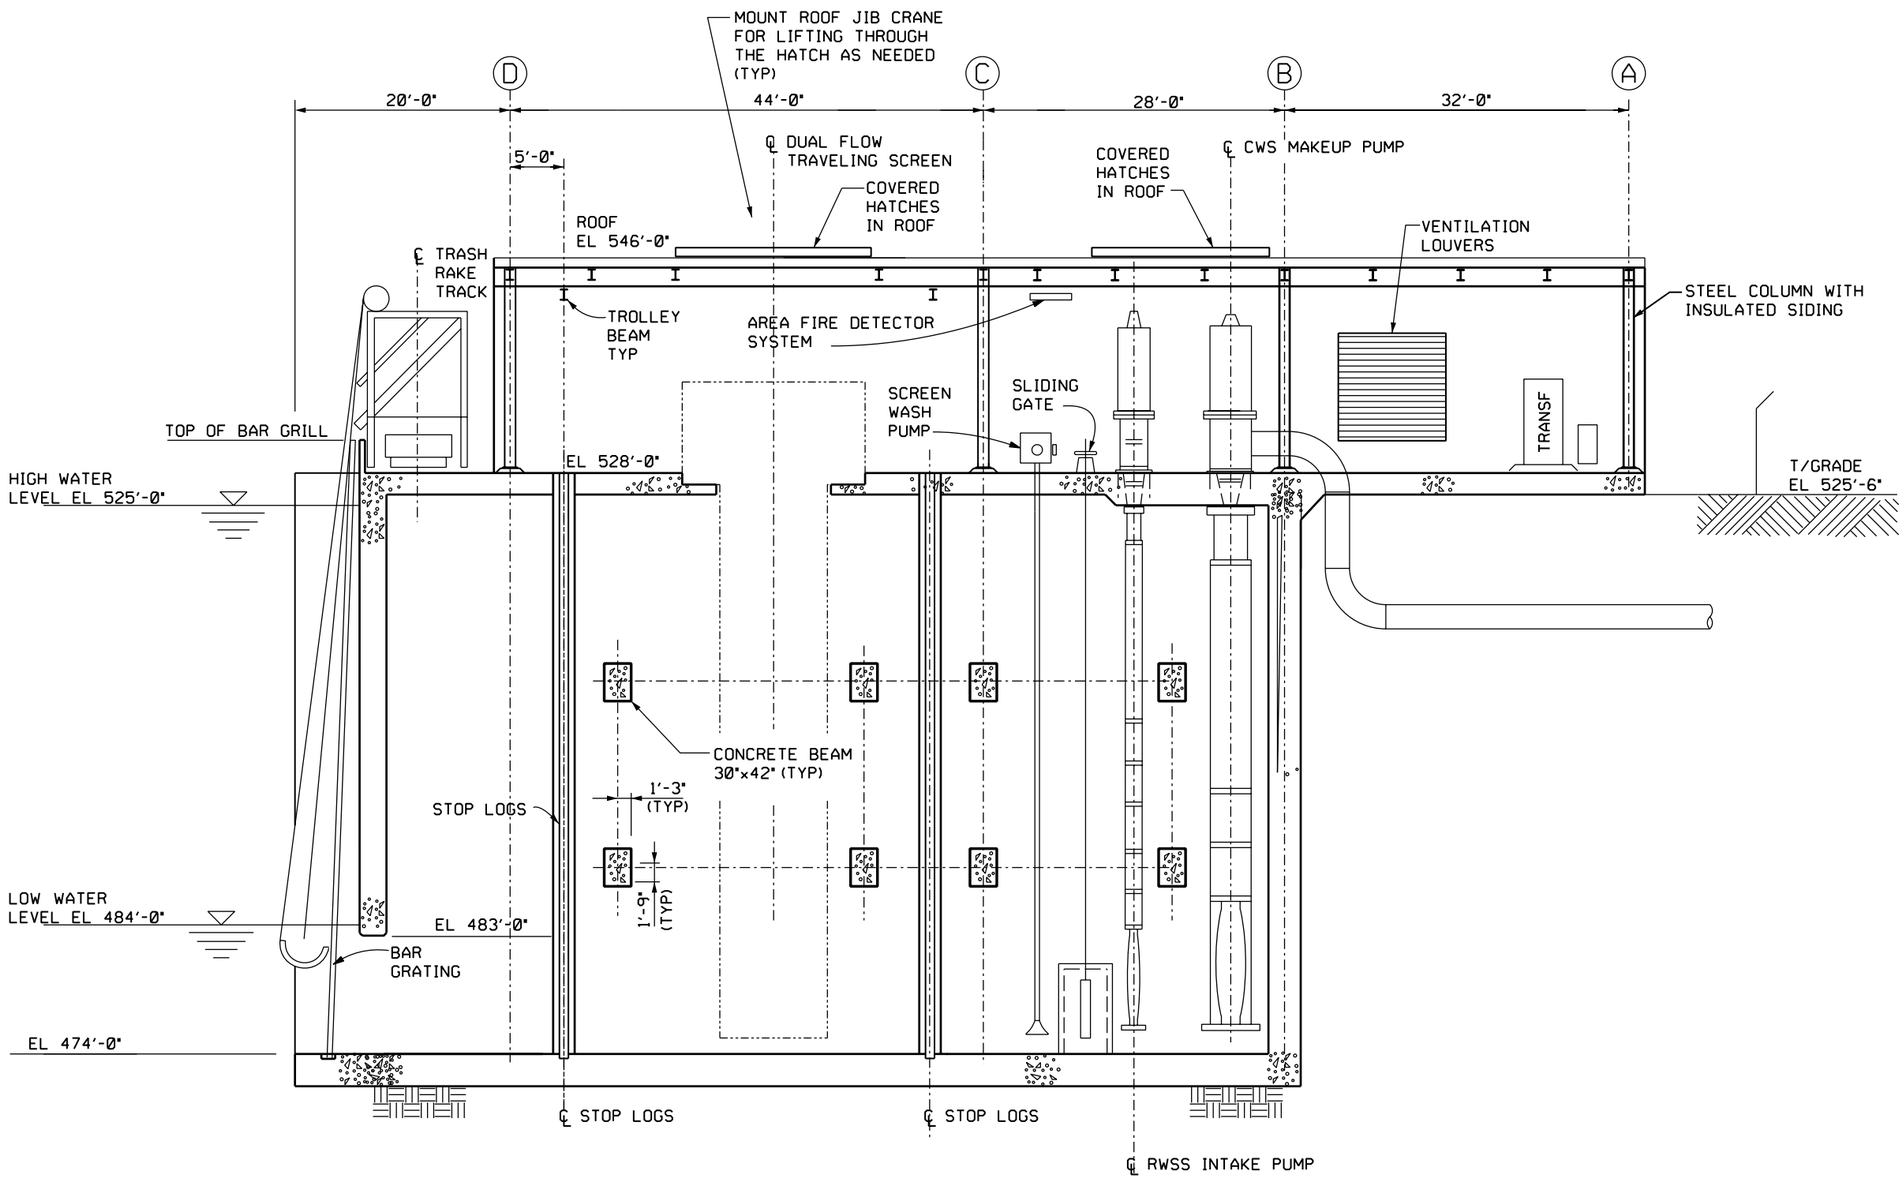
MOUNT ROOF JIB CRANE FOR LIFTING THROUGH THE HATCH AS NEEDED (TYP)
D
C
B
A
20'-0"
44'-0"
28'-0"
32'-0"
5'-0"
℄ DUAL FLOW TRAVELING SCREEN
COVERED HATCHES IN ROOF
COVERED HATCHES IN ROOF
℄ CWS MAKEUP PUMP
ROOF EL 546'-0"
VENTILATION LOUVERS
℄ TRASH RAKE TRACK
TROLLEY BEAM TYP
AREA FIRE DETECTOR SYSTEM
STEEL COLUMN WITH INSULATED SIDING
SCREEN WASH PUMP
SLIDING GATE
TRANSF
TOP OF BAR GRILL
EL 528'-0"
HIGH WATER LEVEL EL 525'-0"
T/GRADE EL 525'-6"
CONCRETE BEAM 30"x42" (TYP)
1'-3" (TYP)
STOP LOGS
1'-9" (TYP)
LOW WATER LEVEL EL 484'-0"
EL 483'-0"
BAR GRATING
EL 474'-0"
℄ STOP LOGS
℄ STOP LOGS
℄ RWSS INTAKE PUMP

SECTION A-A