RMG.20080117.0027

NOTES:

1. FOR NOTES AND REFERENCE DRAWINGS, SEE DWG 060-DBO-CR00-00101-000.
2. CONCRETE CORBELS SHOWN FOR ILLUSTRATIVE PURPOSES ONLY.

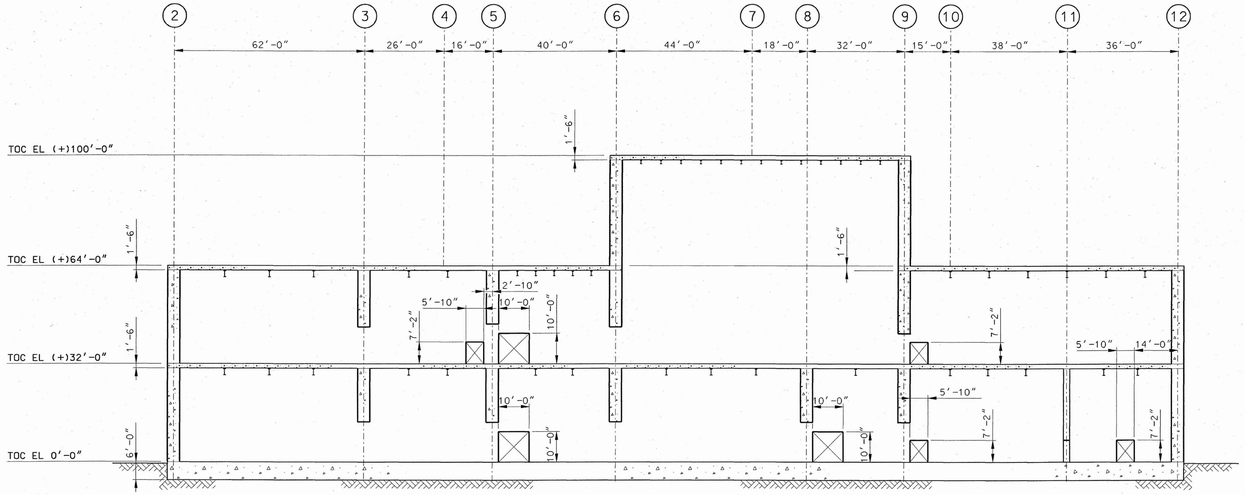

ELEVATION ALONG COLUMN "D"
(LOOKING NORTH)

SECTION A

DBO-CR00-00101, 00102, 00103, 00104
SSO-CR00-00101, 00102, 00103

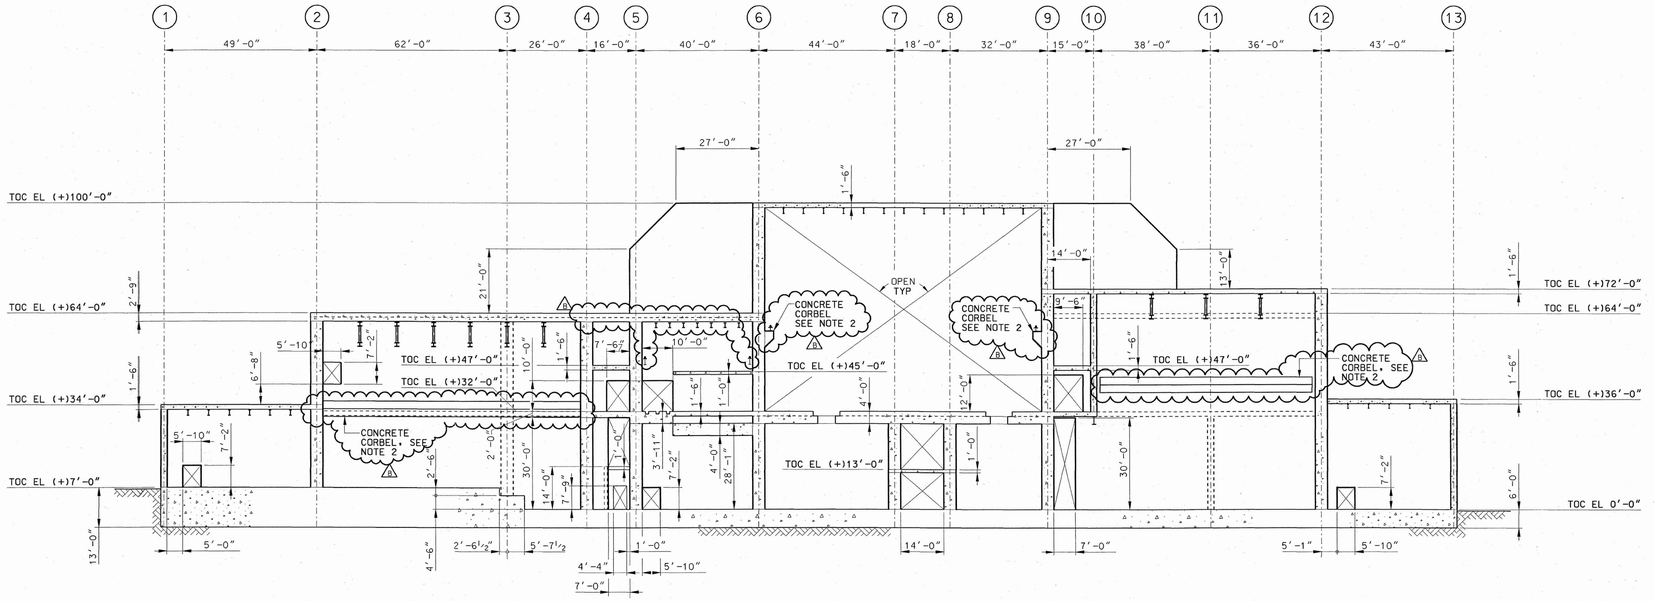

ELEVATION ALONG COLUMN "E"
(LOOKING NORTH)

SECTION B

DBO-CR00-00101, 00102, 00103, 00104
SSO-CR00-00101, 00102, 00103

THIS DRAWING IS PRELIMINARY AND NOT INTENDED FOR CONSTRUCTION, PROCUREMENT OR FABRICATION.

GRAPHIC SCALE
0 8 16 24 32 40 48 FEET
1/16" = 1'-0"

REV	DESCRIPTION	DATE	ORG	CHK	EGS	PE	DEM	QE	
B	REMOVED HOLD, HOLD NOTE, ADDED NOTE 2 AND REVISED NOTE 1. REISSUED FOR LA	1/17/08	NAC	MAD	TF	DN	N/A	N/A	PB
A	ISSUED FOR LA	6/29/07	NAC	MAD	TF	DN	N/A	N/A	PB

REVISION HISTORY

APPROVALS	INITIAL/DATE
DESIGNER N. CABATO	NAC 6/27/07
CHECKER M. DENLINGER	MAD 6/27/07
ENGINEERING GROUP SUPERVISOR T. FRANKERT	TF 6/27/07
PROJECT ENGINEER D. NEVERGOLD	DN 6/29/07
ASSISTANT ENGINEERING MANAGER N/A	N/A
N/A	N/A
QE CONCURRENCE P. BUENVIAJE	PB 6/28/07

U.S. DEPARTMENT OF ENERGY
Office of Civilian Radioactive Waste Management
BECHTEL SAIC COMPANY, LLC Management and Operation of the Office of Civilian Radioactive Waste Management Program

NUCLEAR FACILITIES BUILDINGS
CANISTER RECEIPT
AND CLOSURE FACILITY #1
ELEVATION AT COL LINES D & E

SAFETY CLASSIFICATION: ITS
DOCUMENT IDENTIFIER: 060-DBO-CR00-00105-000
SIZE: E
SCALE: 1/16" =1'-0"
CAD FILENAME: 060db0cr0000105.dgn
REV: 00B
CAGE CODE: N/A
ANSI E- 34"x44"
RECORD DESIGNATOR
QA: QA

17-Jan-2008 07:40

balbag b:\struvia\FRAGILITY\060 (CRCF)\060db0cr0000105.dgn