ENG.20070703.0021

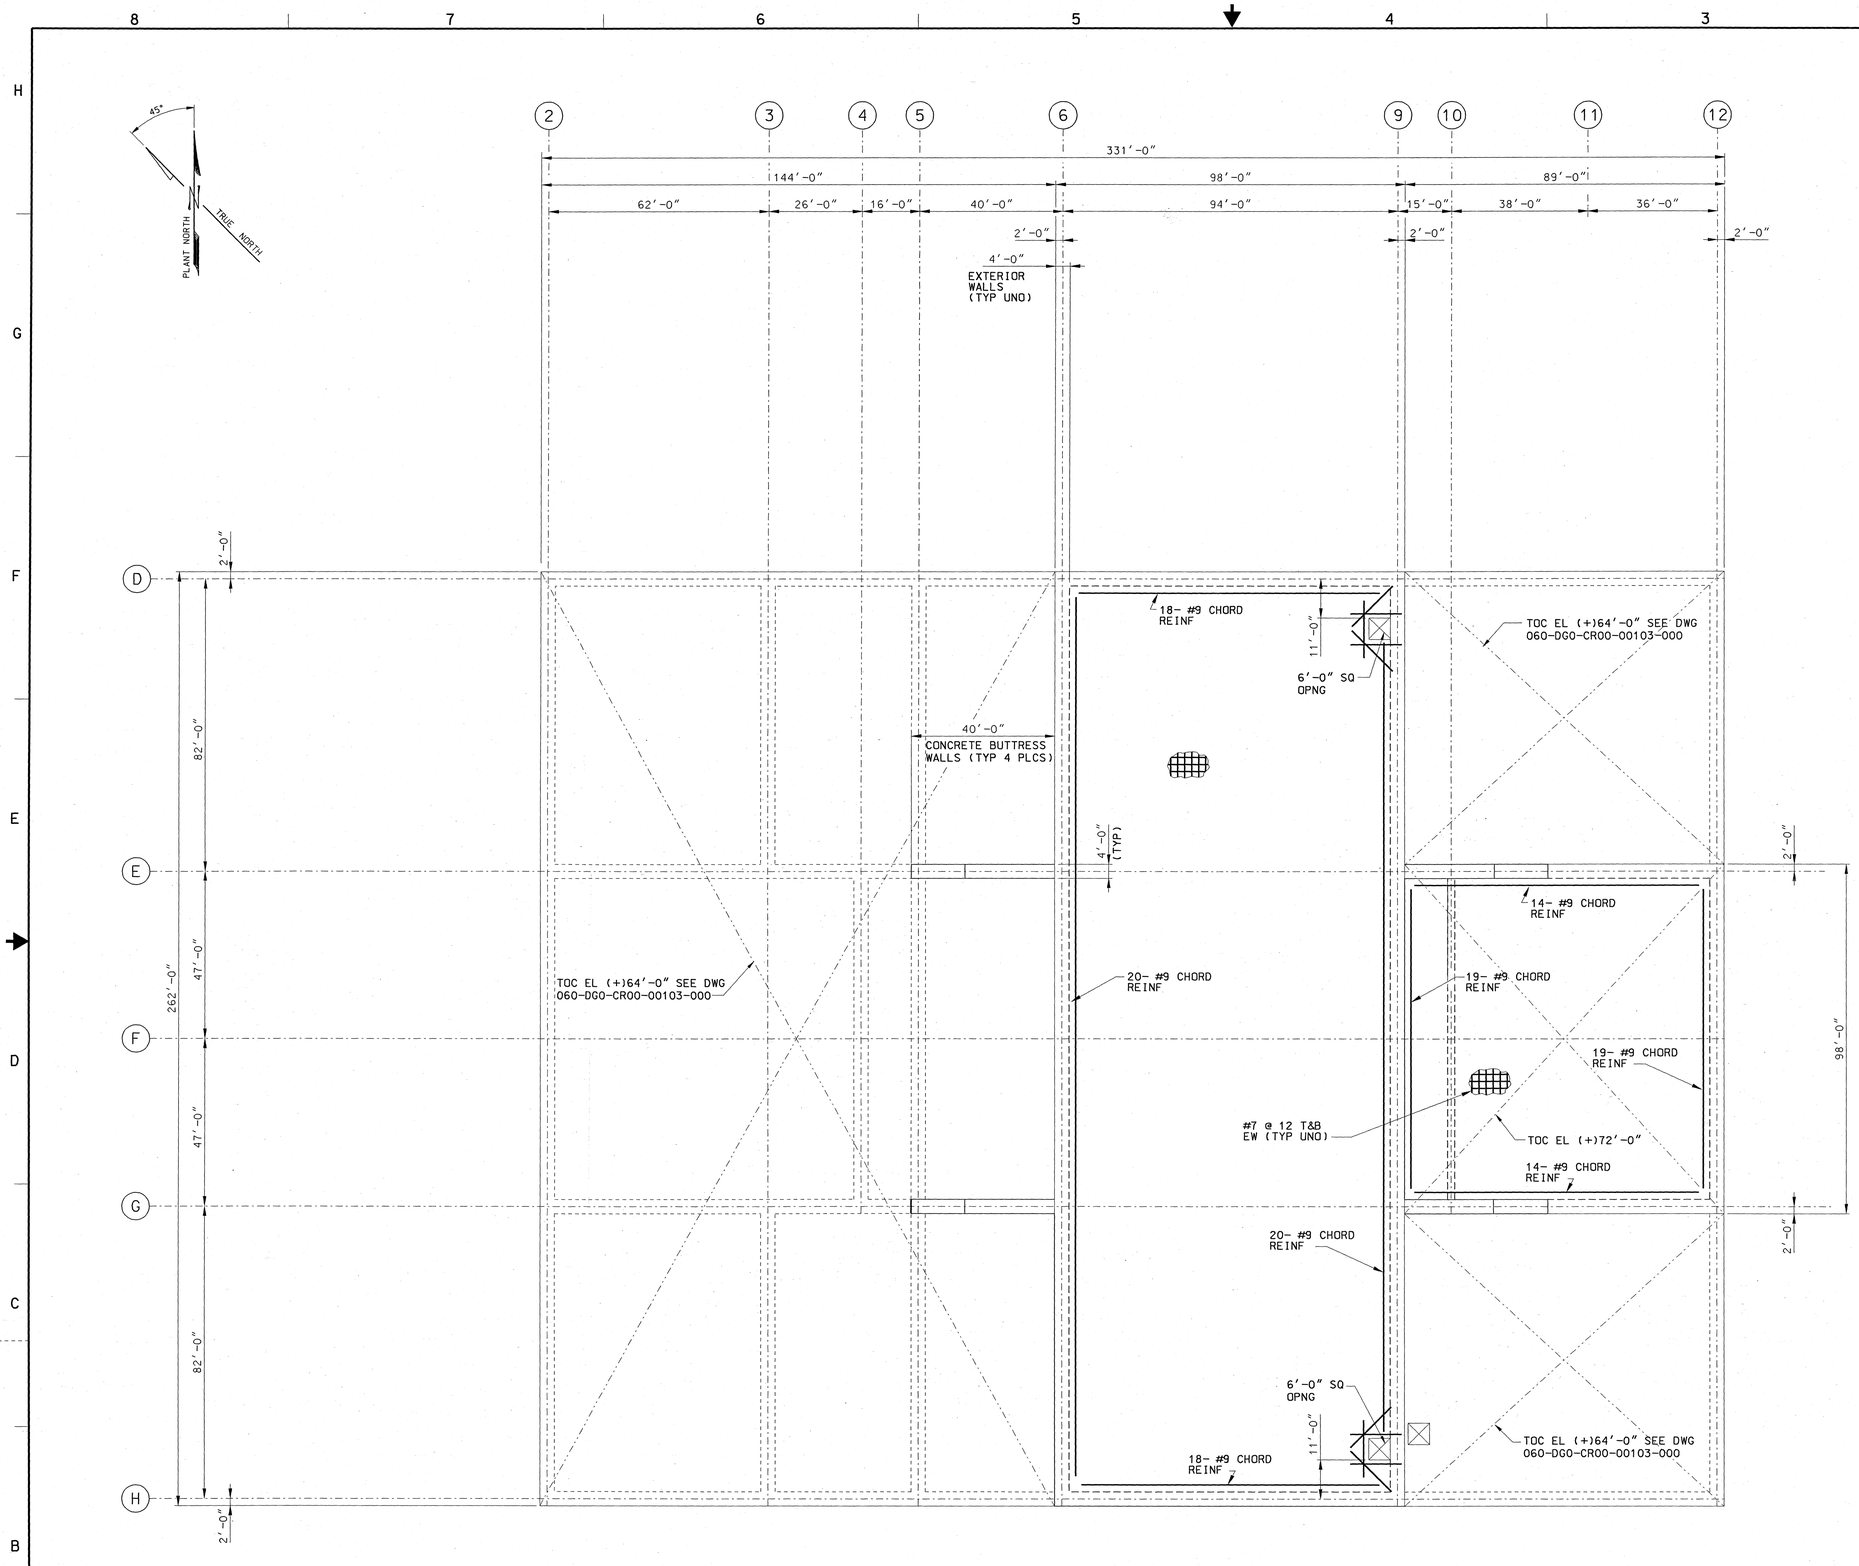

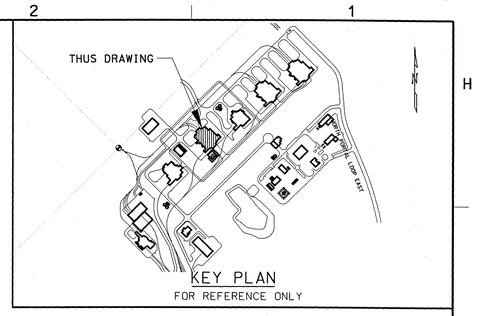

NOTES:

1. FOR NOTES, DESIGN INPUT REFERENCE LIST AND REFERENCE DRAWINGS, SEE DWG 060-DGO-CR00-00101-000.

ROOF CONCRETE REINFORCING PLAN AT TOC EL (+)100'-0" TYP UNO

NOTE: 1'-6" THICK CONCRETE SLAB TYP UNO

THIS DRAWING IS PRELIMINARY AND NOT INTENDED FOR CONSTRUCTION, PROCUREMENT OR FABRICATION.

GRAPHIC SCALE
0 8 16 24 32 40 48 FEET
1/16" = 1'-0"

REV	DESCRIPTION	DATE	ORG	CHK	EGS	PE	DEM	N/A	QE
A	ISSUED FOR LA	6/29/07	TD	MND	G		N/A	N/A	

REVISION HISTORY

APPROVALS	INITIAL/DATE
ORIGINATOR T. DOI	TD 6/27/07
CHECKER M. DENLINGER	MND 6/27/07
ENGINEERING GROUP SUPERVISOR T. FRANKERT	6/29/07
PROJECT ENGINEER D. NEVERGOLD	6/29/07
DISCIPLINE ENGINEERING MANAGER N/A	N/A
N/A N/A	N/A
QE CONCURRENCE P. BUENVIAJE	6/29/07

U.S. DEPARTMENT OF ENERGY
Office of Civilian Radioactive Waste Management
BECHTEL Management and Operation of the Office of
SAIC COMPANY, LLC Civilian Radioactive Waste Management Program

NUCLEAR FACILITIES BUILDINGS
CANISTER RECEIPT
AND CLOSURE FACILITY #1
REINF PLAN @ TOC EL 100'-0"

SAFETY CLASSIFICATION: ITS
DOCUMENT IDENTIFIER: 060-DGO-CR00-00104-000
SIZE: E | SCALE: 1/16" =1'-0" | CAD FILENAME: 060dg0cr0000104.dgn | REV: 00A
CAGE CODE: N/A
ANSI E- 34"x44" RECORD DESIGNATOR OA: OA

27-JUN-2007 07:43

dolt L:\STRU\LA\060 (CRCF)\060dg0cr0000104.dgn