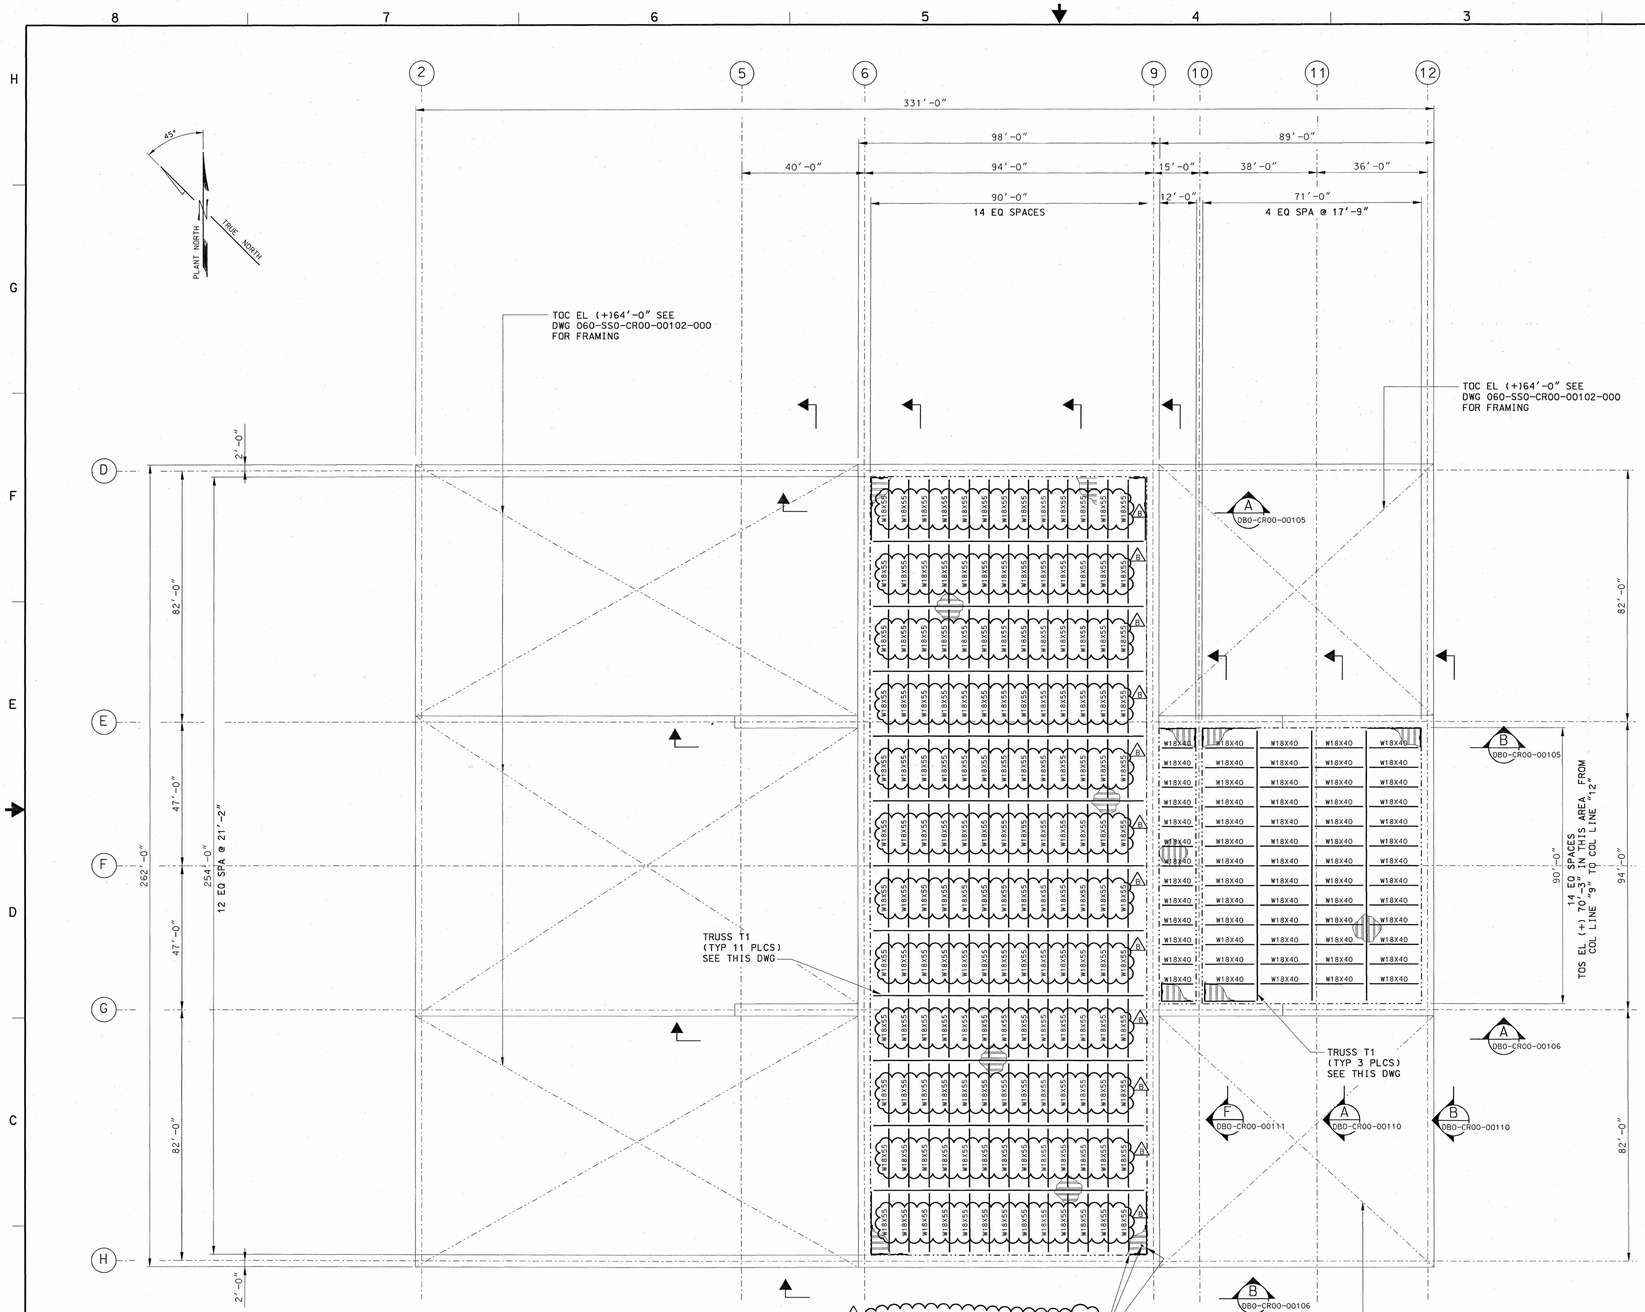

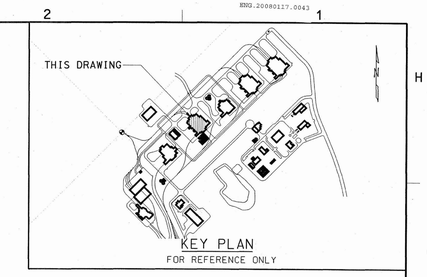

NOTES:

1. FOR NOTES AND REFERENCE DRAWINGS, SEE DWG 060-SSO-CR00-00101-000.

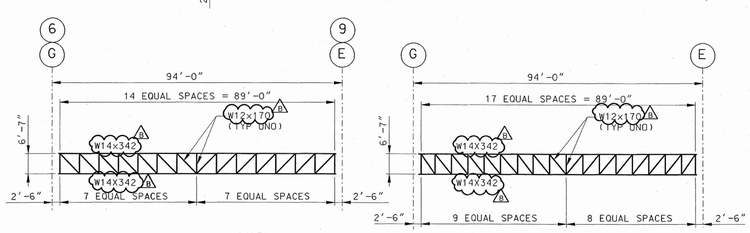

NOTE:
ALL DIMENSION LINES ARE TO THE ℄ OF MEMBERS

TRUSS TYPE 1 (TI)
(14 - REQ)

TRUSS TYPE 2 (T2)
(6 - REQ)

ROOF FRAMING PLAN AT TOS EL (+)98'-3" TYP UNO

CONC ROOF SLAB AT TOC EL (+)100'-0" AND TOC EL (+)72'-0" AS NOTED

THIS DRAWING IS PRELIMINARY AND NOT INTENDED FOR CONSTRUCTION, PROCUREMENT OR FABRICATION.

GRAPHIC SCALE
0 8 16 24 32 40 48 FEET
1/16" = 1'-0"

REV	DESCRIPTION	DATE	DRG	CHK	EGS	PE	DEM	N/A	GE
B	REV BEAM SIZES. TRUSS MEMBER SIZES AND NOTE 1. REMOVED HOLD AND HOLD NOTE. REISSUED FOR LA	1/17/08	LV	MAD	TF	DN	N/A	N/A	PB
A	ISSUED FOR LA	6/29/07	LV	MAD	TF	DN	N/A	N/A	PB

REVISION HISTORY

APPROVALS	INITIAL/DATE
DRAFTSMAN L. VILLANUEVA	LV 6/27/07
CHECKER M. DENLINGER	MAD 6/27/07
ENGINEERING GROUP SUPERVISOR T. FRANKERT	TF 6/27/07
PROJECT ENGINEER D. NEVERGOLD	DN 6/29/07
SUBJECT/DE ENGINEERING MANAGER N/A	N/A
N/A	N/A
DE CONCURRENCE P. BUENVIAJE	PB 6/28/07

U.S. DEPARTMENT OF ENERGY
Office of Civilian Radioactive Waste Management
BECHTEL SAIC COMPANY, LLC Management and Operation of the Office of Civilian Radioactive Waste Management Program

NUCLEAR FACILITIES BUILDINGS
CANISTER RECEIPT
AND CLOSURE FACILITY #1
FRAMING PLAN AT TOS EL 98'-3"

SAFETY CLASSIFICATION: ITS
DOCUMENT IDENTIFIER: 060-SSO-CR00-00103-000
SIZE: E SCALE: 1/16"=1'-0" CAD FILENAME: 060ssOcr0000103.dgn REV: 00B
CADE CODE: N/A
ANSI E- 34"x44"
RECORD DESIGNATOR QA: QA

17-JAN-2008 08:13

RNO.20080117.0043

balbog L:\STRU\LA\FRAGILITY\060 (CRCF)\060ssOcr0000103.dgn