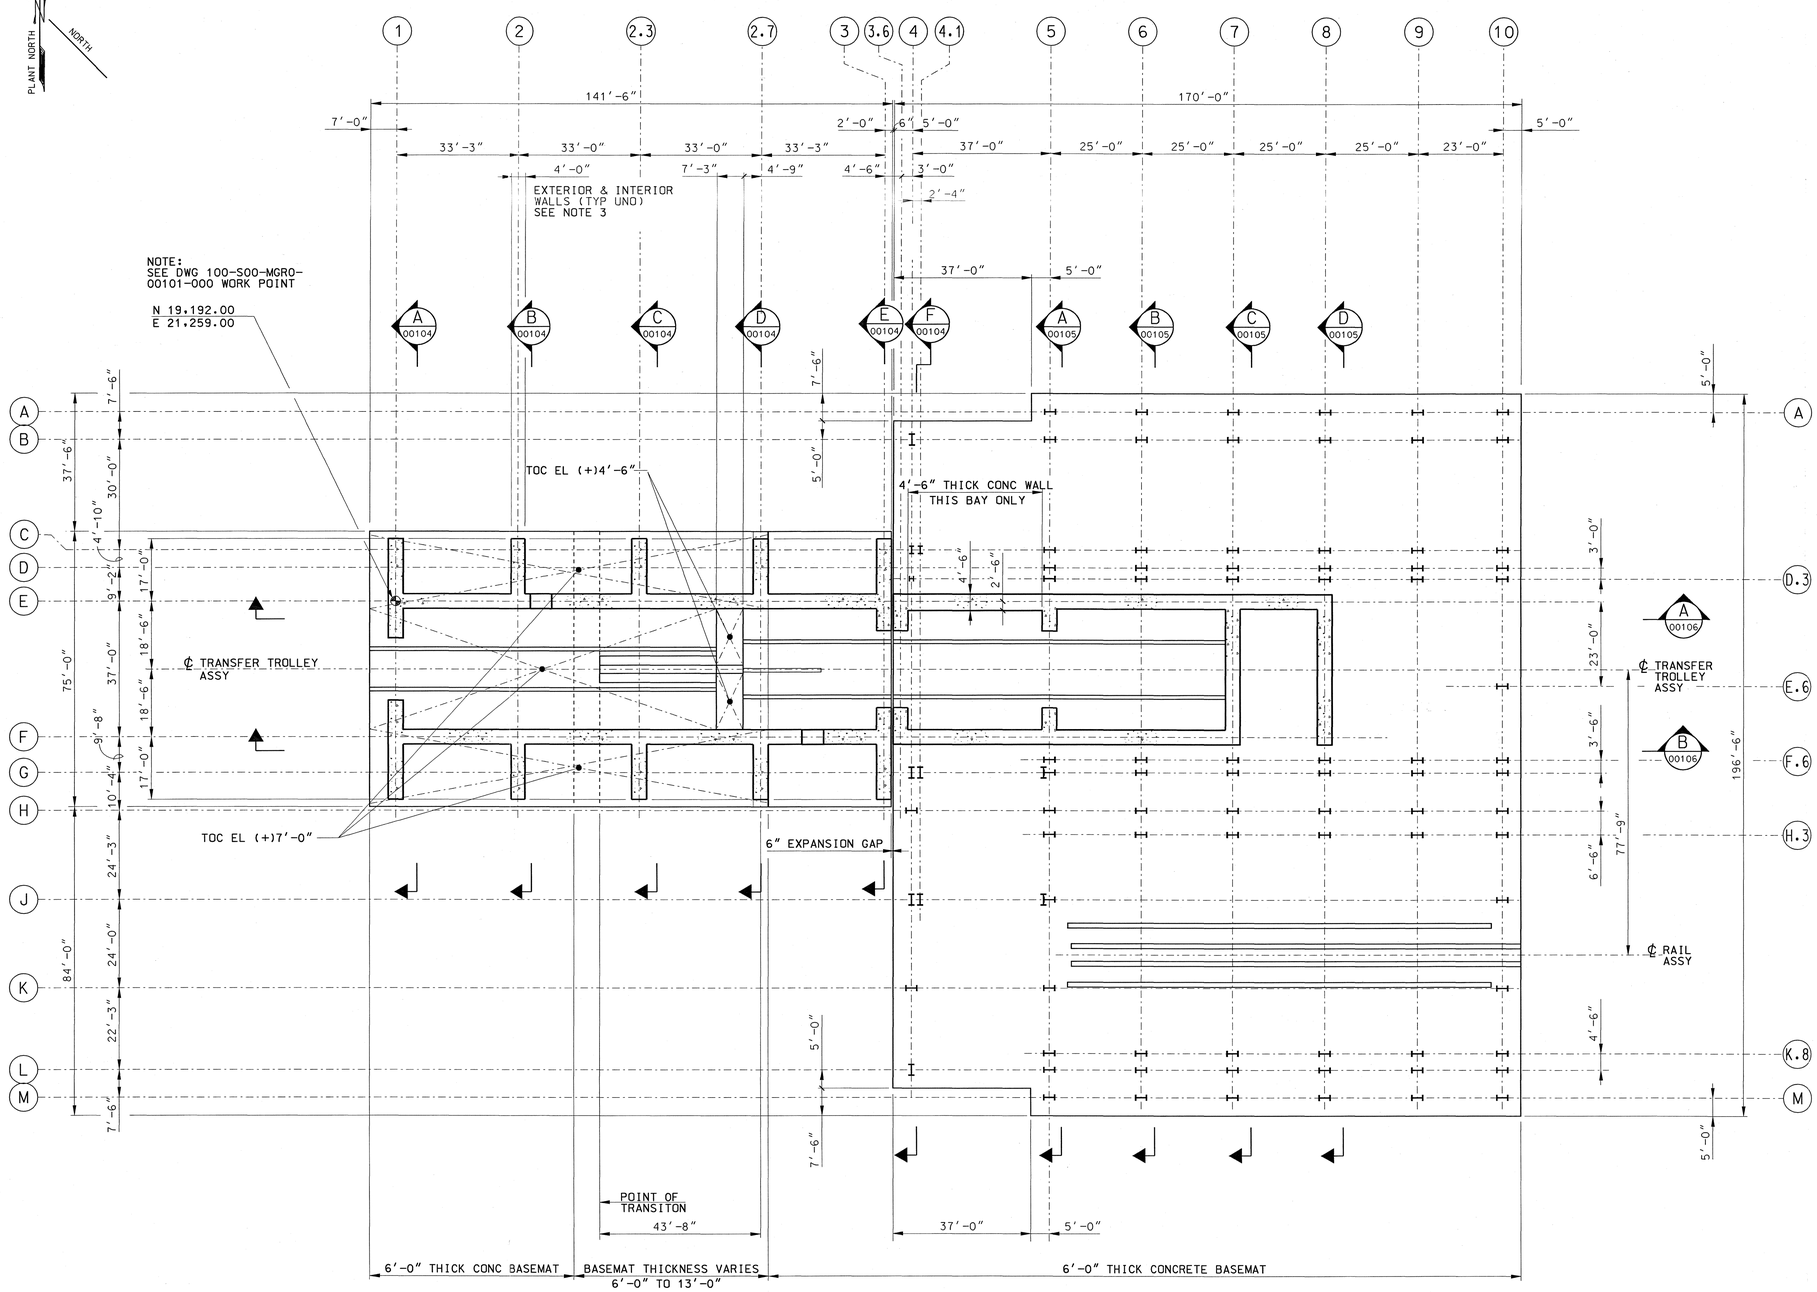

GROUND FLOOR CONCRETE FORMING PLAN AT TOC EL 0'-0", TYP UNO

NOTE: IHF EL (+)7'-0" = SITE EL 3678.0 FT

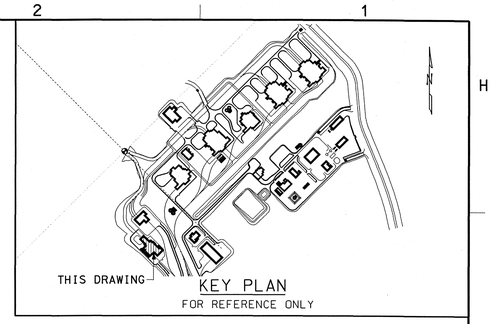

NOTES:

1. FOR GENERAL NOTES, CONCRETE NOTES, STRUCTURAL STEEL NOTES, ABBREVIATIONS AND LEGEND, SEE DWG 000-S0J-MGR0-00101-000.
2. FOR DRAWING INDEX SEE, DWG 100-S00-MGR0-00102-000.
3. ALL CONCRETE WALLS (REGARDLESS OF THICKNESS) SHOWN IN THE PLAN DRAWINGS ARE TO BE CENTERED ON THE COLUMN LINE UNLESS SHOWN OR NOTED OTHERWISE.
4. ALL WALL OPENINGS OCCURRING WHERE THE TOP OF FLOOR AND THE BOTTOM OF THE OPENING ARE COINCIDENTAL ARE DIMENSIONED ON THE COLUMN LINE ELEVATION DRAWINGS AND NOT THE PLAN DRAWINGS.
5. FOR ELEVATED FLOORS, SLAB THICKNESS DENOTED ON THE PLANS ARE ACTUAL SLAB THICKNESS AND DO NOT INCLUDE THE 3" FOR THE DEPTH OF THE METAL DECKING.
6. ALL OPENINGS SHOWN ON COLUMN LINE ELEVATION DRAWINGS (51A-DB0-IH00-00104-000 THRU 51A-DB0-IH00-00106-000) WHETHER DIMENSIONED OR NOT ARE SUBJECT TO CHANGE AS TO THEIR SIZE AND LOCATION.
7. SIZES OF STRUCTURAL STEEL COLUMNS SHOWN ON THE CONCRETE FORMING PLANS ARE DESIGNATED ON THE COLUMN LINE ELEVATIONS. SEE DRAWINGS 51A-SS0-IH00-00110-000 THRU 51A-SS0-IH00-00112-000.

REFERENCE DRAWINGS

000-S0J-MGR0-00101-000	NUCLEAR FACILITIES BUILDINGS GENERAL NOTES, CONCRETE NOTES, STRUCTURAL STEEL NOTES, ABBREVIATIONS AND LEGEND
100-S00-MGR0-00101-000	NUCLEAR FACILITIES BUILDINGS LOCATION PLAN
100-S00-MGR0-00102-000	NUCLEAR FACILITIES BUILDINGS DRAWING INDEX

THIS DRAWING IS PRELIMINARY AND NOT INTENDED FOR CONSTRUCTION, PROCUREMENT OR FABRICATION.

GRAPHIC SCALE
0 8 16 24 32 40 48 FEET
1/16" = 1'-0"

REV	DESCRIPTION	DATE	ORG	CHK	EOS	PE	DEM	N/A	QE
A	ISSUED FOR LA	12/20/07	TD	SMA	T	MJT	N/A	N/A	DB

REVISION HISTORY

APPROVALS	INITIAL/DATE
ORIGINATOR T. DOI	TD 12-5-07
CHECKER S. MACIAS	SMA 12-13-07
ENGINEERING GROUP SUPERVISOR T. FRANKERT	T 12/14/07
PROJECT ENGINEER D. TOOKER	DB 12/20/07
DISCIPLINE ENGINEERING MANAGER N/A	N/A
N/A	N/A
QE CONCURRENCE P. BUENVIAJE	12/19/07

U.S. DEPARTMENT OF ENERGY
Office of Civilian Radioactive Waste Management
BECHTEL SAIC COMPANY, LLC Management and Operation of the Office of Civilian Radioactive Waste Management Program

NUCLEAR FACILITIES BUILDINGS
INITIAL HANDLING FACILITY
FORMING PLAN AT TOC EL 0'-0"

SAFETY CLASSIFICATION: ITS
DOCUMENT IDENTIFIER: 51A-DB0-IH00-00101-000
SIZE: E | SCALE: 1/16"=1'-0" | CAD FILENAME: 51adb0ih0000101.dgn | REV: 00A
CAGE CODE: N/A

ANSI E- 34"x44" RECORD DESIGNATOR OA:OA