ENG.20071220.0017

NOTES:

1. FOR NOTES AND REFERENCE DRAWINGS, SEE DWG 51A-DB0-IH00-00101-000.
2. CONCRETE CORBEL HAS BEEN SHOWN FOR ILLUSTRATIVE PURPOSES ONLY.

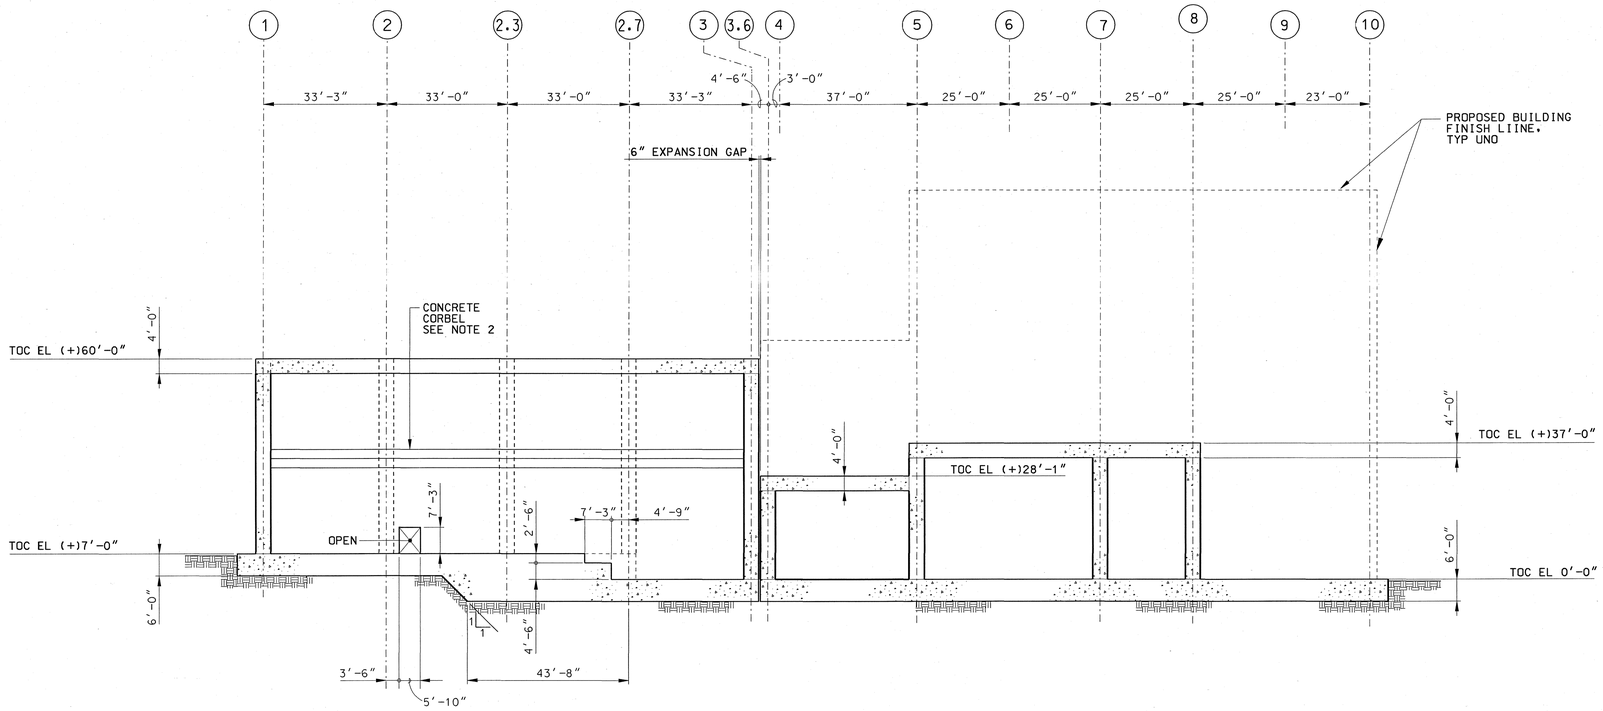

ELEVATION ALONG COL "E"
(LOOKING NORTH)

SECTION A
DB0-IH00-00101, 00102, 00103

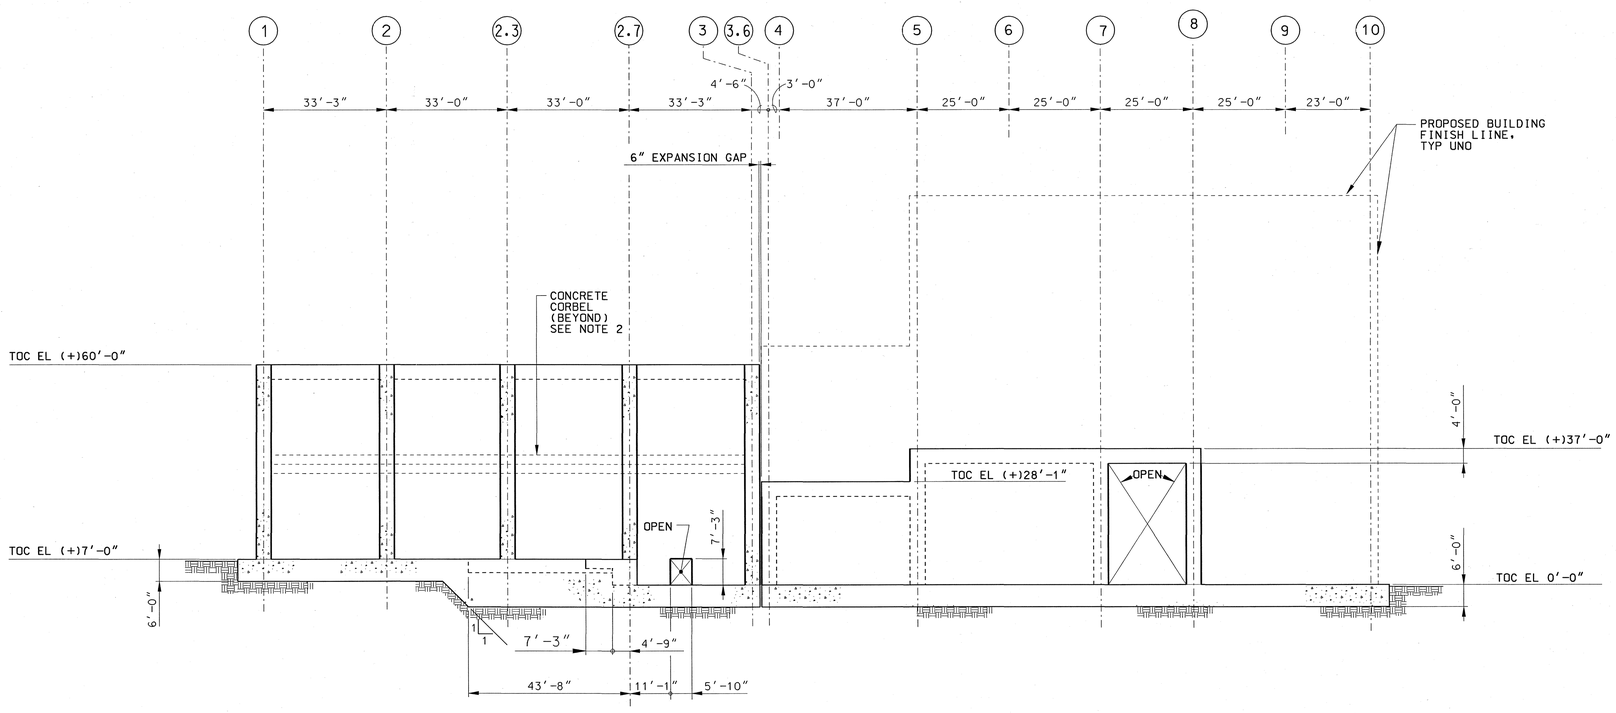

ELEVATION ALONG COL "F"
(LOOKING NORTH)

SECTION B
DB0-IH00-00101, 00102, 00103

THIS DRAWING IS PRELIMINARY AND NOT INTENDED FOR CONSTRUCTION, PROCUREMENT OR FABRICATION.

GRAPHIC SCALE
0 8 16 24 32 40 48 FEET
1/16" = 1'-0"

REV	DESCRIPTION	DATE	ORG	CHK	EGS	PE	DEM	N/A	QC
A	ISSUED FOR LA	12/20/07	NAC	SMM	J	MJS	N/A	N/A	

REVISION HISTORY

APPROVALS	INITIAL/DATE
ORIGINATOR N. CABATO	NAC 12/19/07
CHECKER S. MACIAS	SMM 12/19/07
ENGINEERING GROUP SUPERVISOR T. FRANKERT	12/19/07
PROJECT ENGINEER D. TOOKER	12/20/07
DISCIPLINE ENGINEERING MANAGER N/A	N/A
N/A	N/A
QC CONCURRENCE P. BUENVIAJE	

U.S. DEPARTMENT OF ENERGY
Office of Civilian Radioactive Waste Management
BECHTEL SAIC COMPANY, LLC Management and Operation of the Office of Civilian Radioactive Waste Management Program

NUCLEAR FACILITIES BUILDINGS
INITIAL HANDLING FACILITY
ELEV AT COL LINES E AND F

SAFETY CLASSIFICATION: ITS
DOCUMENT IDENTIFIER: 51A-DB0-IH00-00106-000
SIZE: E | SCALE: 1/16"=1'-0" | CAD FILENAME: 51adb0ih0000106.dgn | REV: 00A
CAGE CODE: N/A
ANSI E- 34"x44" RECORD DESIGNATOR QA: QA

14-DEC-2007 13:40

villanuevacj L:\STRU\LA\51A (NHF)\51adb0ih0000106.dgn