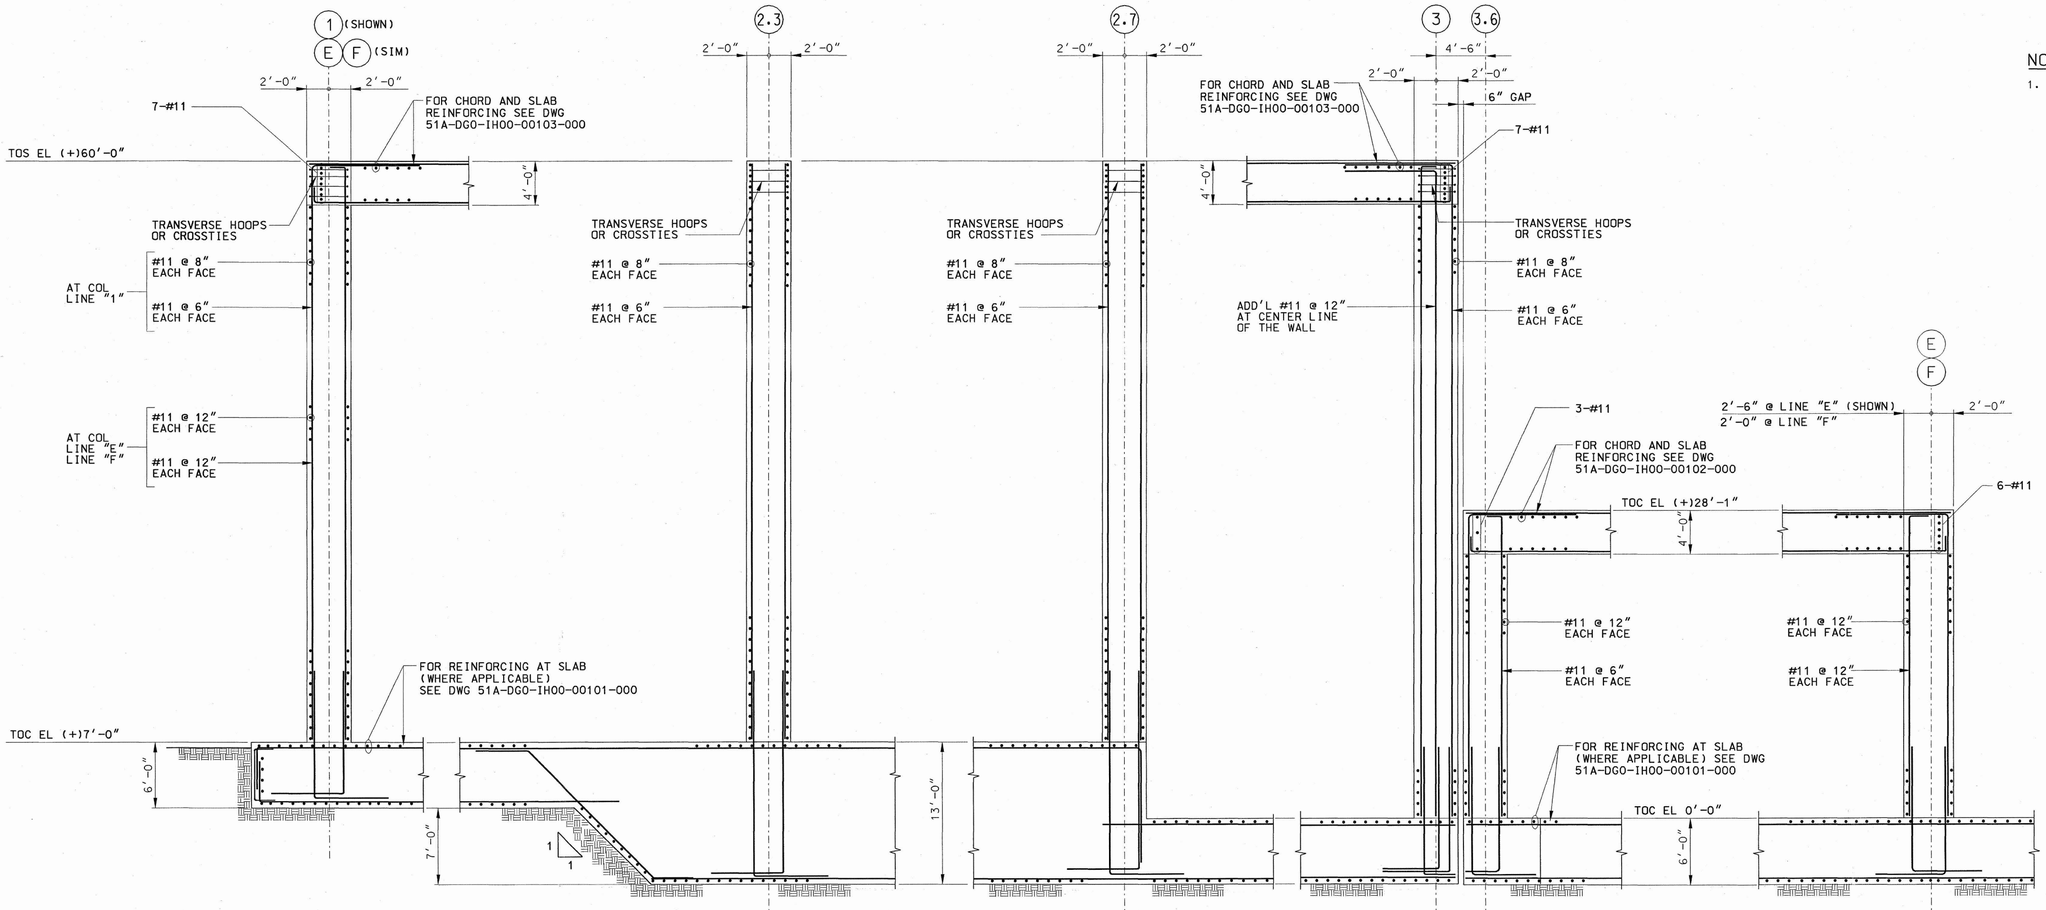

NOTES

1. FOR NOTES AND REFERENCE DRAWINGS, SEE DWG 51A-DGO-IH00-00101-000.

SECTION A DGO-IH00-00101, 00102, 00103

SECTION B DGO-IH00-00101, 00102, 00103

SECTION C DGO-IH00-00101, 00102, 00103

SECTION D DGO-IH00-00101, 00102, 00103

SECTION E DGO-IH00-00101, 00102

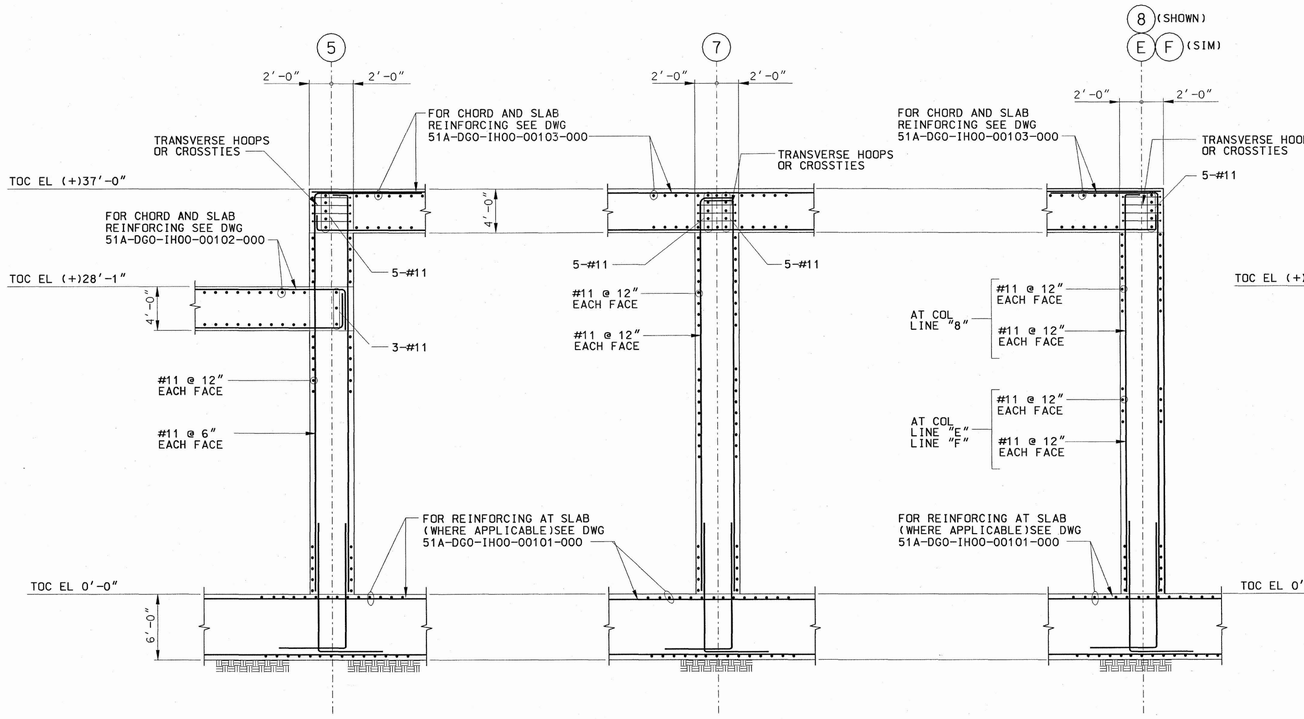

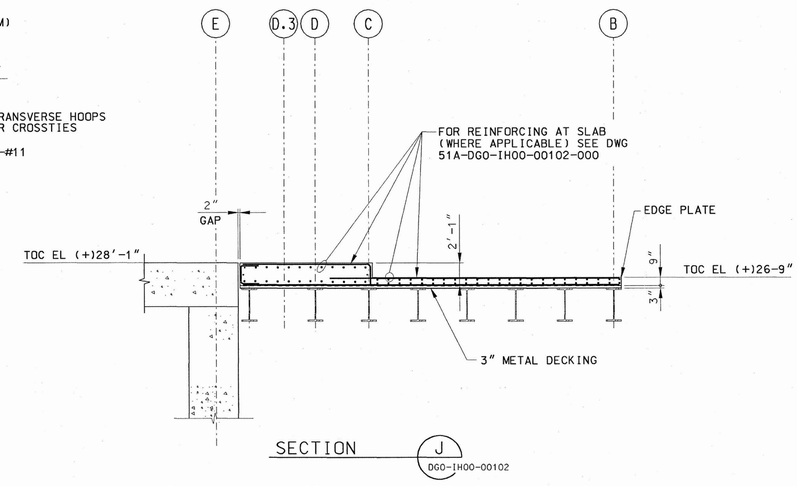

SECTION F DGO-IH00-00101, 00102, 00103

SECTION G DGO-IH00-00101, 00102, 00103

SECTION H DGO-IH00-00101, 00102, 00103

SECTION J DGO-IH00-00102

THIS DRAWING IS PRELIMINARY AND NOT INTENDED FOR CONSTRUCTION, PROCUREMENT OR FABRICATION.

GRAPHIC SCALE
0 4 8 12 16 FEET
3/16" = 1'-0"

REV	DESCRIPTION	DATE	ORG	CHK	EGS	PE	DEM	N/A	QA
A	ISSUED FOR LA	12/20/07	VA	SM	F	[illegible]	N/A	N/A	[illegible]

REVISION HISTORY

APPROVALS	INITIAL/DATE
ORIGINATOR W. AGUSTIN	VA 12-14-07
CHECKER S. MACIAS	SM 12/13/07
ENGINEERING GROUP SUPERVISOR T. FRANKERT	12/19/07
PROJECT ENGINEER D. TOOKER	12/20/07
DISCIPLINE ENGINEERING MANAGER N/A	N/A
N/A	N/A
QE CONCURRENCE P. BUENVIAJE	12/20/07

U.S. DEPARTMENT OF ENERGY
Office of Civilian Radioactive Waste Management
BECHTEL Management and Operation of the Office of
SAIC COMPANY LLC Civilian Radioactive Waste Management Program

NUCLEAR FACILITIES BUILDINGS INITIAL HANDLING FACILITY WALL REINFORCING SECTIONS

SAFETY CLASSIFICATION	DOCUMENT IDENTIFIER
ITS	51A-DGO-IH00-00104-000

SIZE	SCALE	CAD FILENAME	REV
E	3/16"=1'-0"	51adg0ih0000104.dgn	00A

CAGE CODE: N/A

ANSI E- 34"x44"

RECORD DESIGNATOR QA: QA

13-DEC-2007 14:27

vi11anuevoj L:\STRU\LA\SIA (BHF)\51adg0ih0000104.dgn