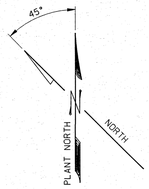

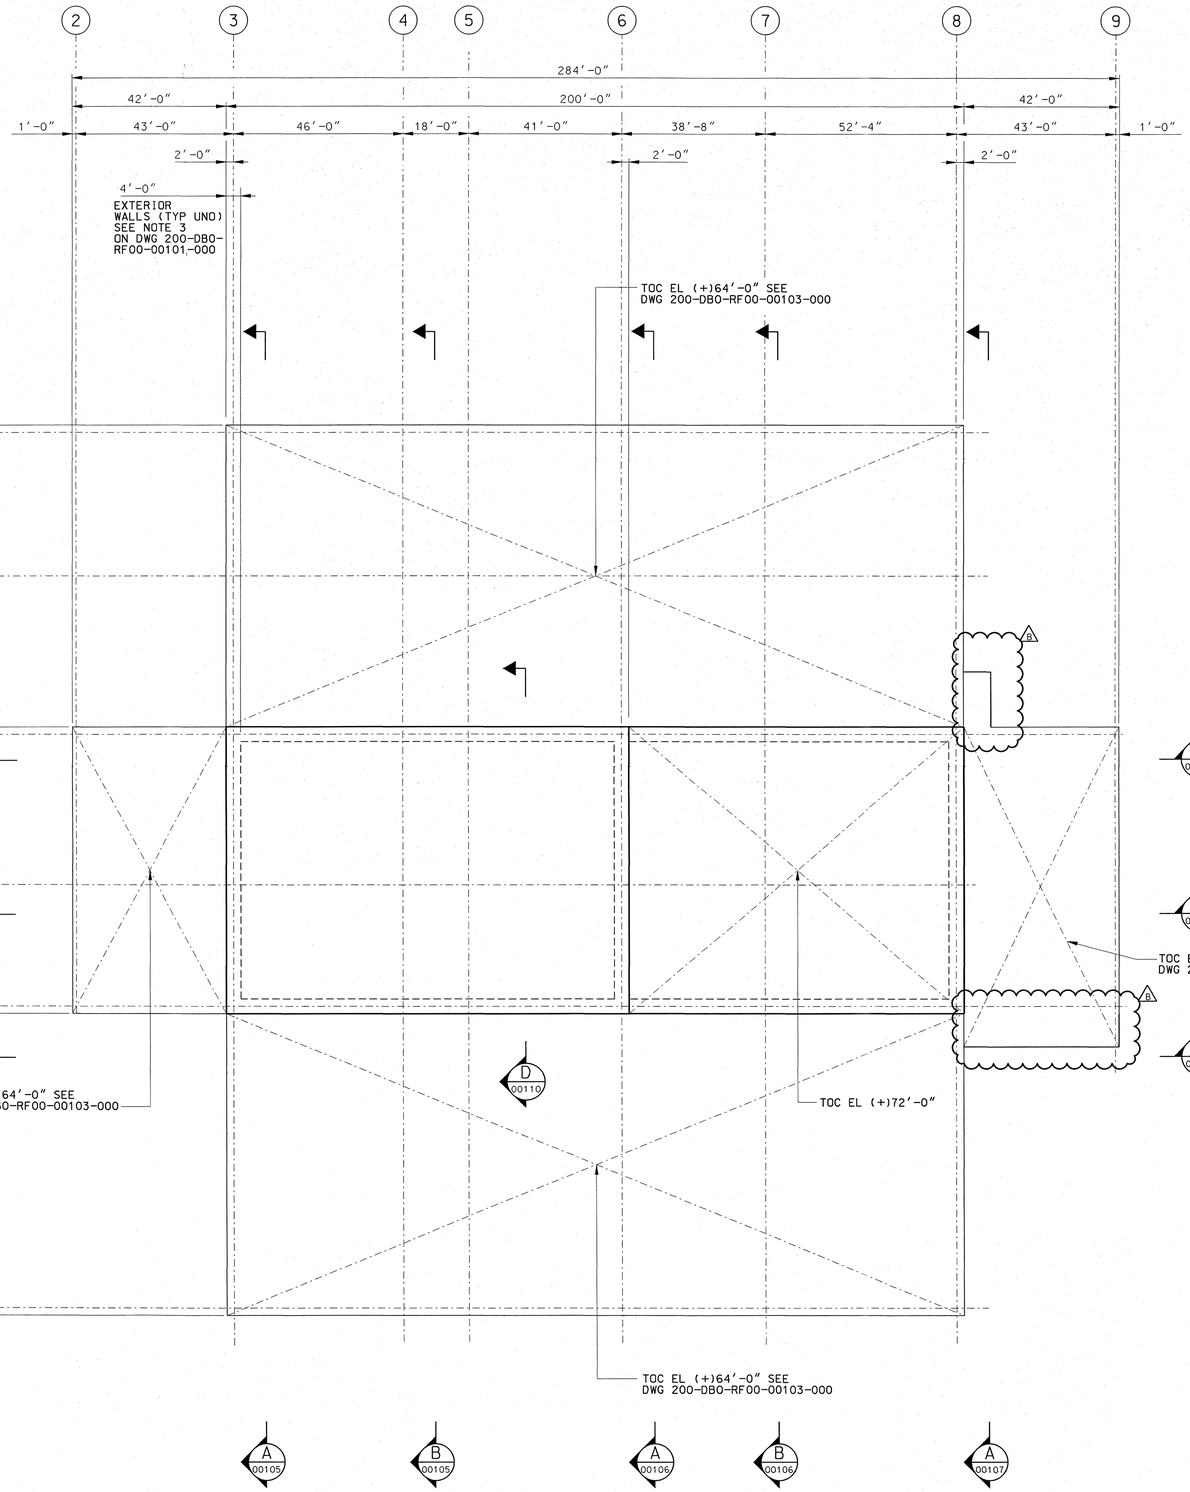

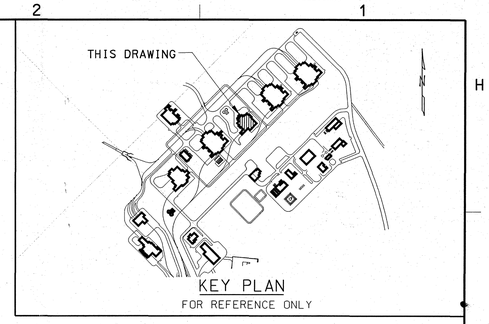

NOTES:

1. FOR NOTES AND REFERENCE DRAWINGS, SEE DWG 200-DBO-RF00-00101-000.

ROOF CONCRETE FORMING PLAN AT TOC EL (+)100'-0" TYP UNO

NOTE: 1'-6" THICK CONCRETE SLAB TYP UNO

THIS DRAWING IS PRELIMINARY AND NOT INTENDED FOR CONSTRUCTION, PROCUREMENT OR FABRICATION.

GRAPHIC SCALE
0 8 16 24 32 40 48 FEET
1/16" = 1'-0"

REV	DESCRIPTION	DATE	ORG	CHK	EGS	PE	GEM	N/A	QE
B	REMOVED HOLDS. HOLD NOTE. REVISED NOTE 1 AND RE-ISSUED FOR LA	2/21/08	NAC	JRB	TF	DN	N/A	N/A	N/A
A	ISSUED FOR LA	5/29/07	NAC	JRB	TF	DN	N/A	N/A	N/A

REVISION HISTORY

APPROVALS	INITIAL/DATE
ORIGINATOR N. CABATO	NAC 5/29/07
CHECKER J. BISSET	JRB 5/29/07
ENGINEERING GROUP SUPERVISOR T. FRANKERT	TF 5/29/07
PROJECT ENGINEER D. NEVERGOLD	DN 5/29/07
DISCIPLINE ENGINEERING MANAGER N/A	N/A
N/A	N/A
QE CONCURRENCE N. HUSTING	JO FOR NH 5/29/07

U.S. DEPARTMENT OF ENERGY
Office of Civilian Radioactive Waste Management
BECHTEL SAIC COMPANY, LLC Management and Operation of the Office of Civilian Radioactive Waste Management Program

NUCLEAR FACILITIES BUILDINGS
RECEIPT FACILITY
FORMING PLAN
AT TOC EL 100'-0"

SAFETY CLASSIFICATION	DOCUMENT IDENTIFIER	
ITS	200-DBO-RF00-00104-000	
SIZE	SCALE	CAD FILENAME
E	1/16" =1'-0"	200dbOrf0000104.dgn
CAGE CODE N/A		REV 00B

ANSI E- 34"x44" RECORD DESIGNATOR QA: QA

20-FEB-2008 13:44

balbog

I:\struVla\FRAGILITY\200 (RF)\200dbOrf0000104.dgn