ENG.20080222.0001

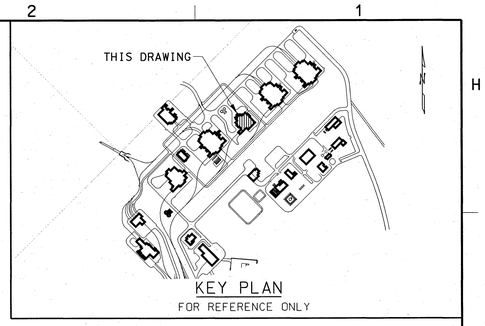

NOTES:

1. FOR NOTES AND REFERENCE DRAWINGS, SEE DWG 200-DBO-RF00-00101-000.

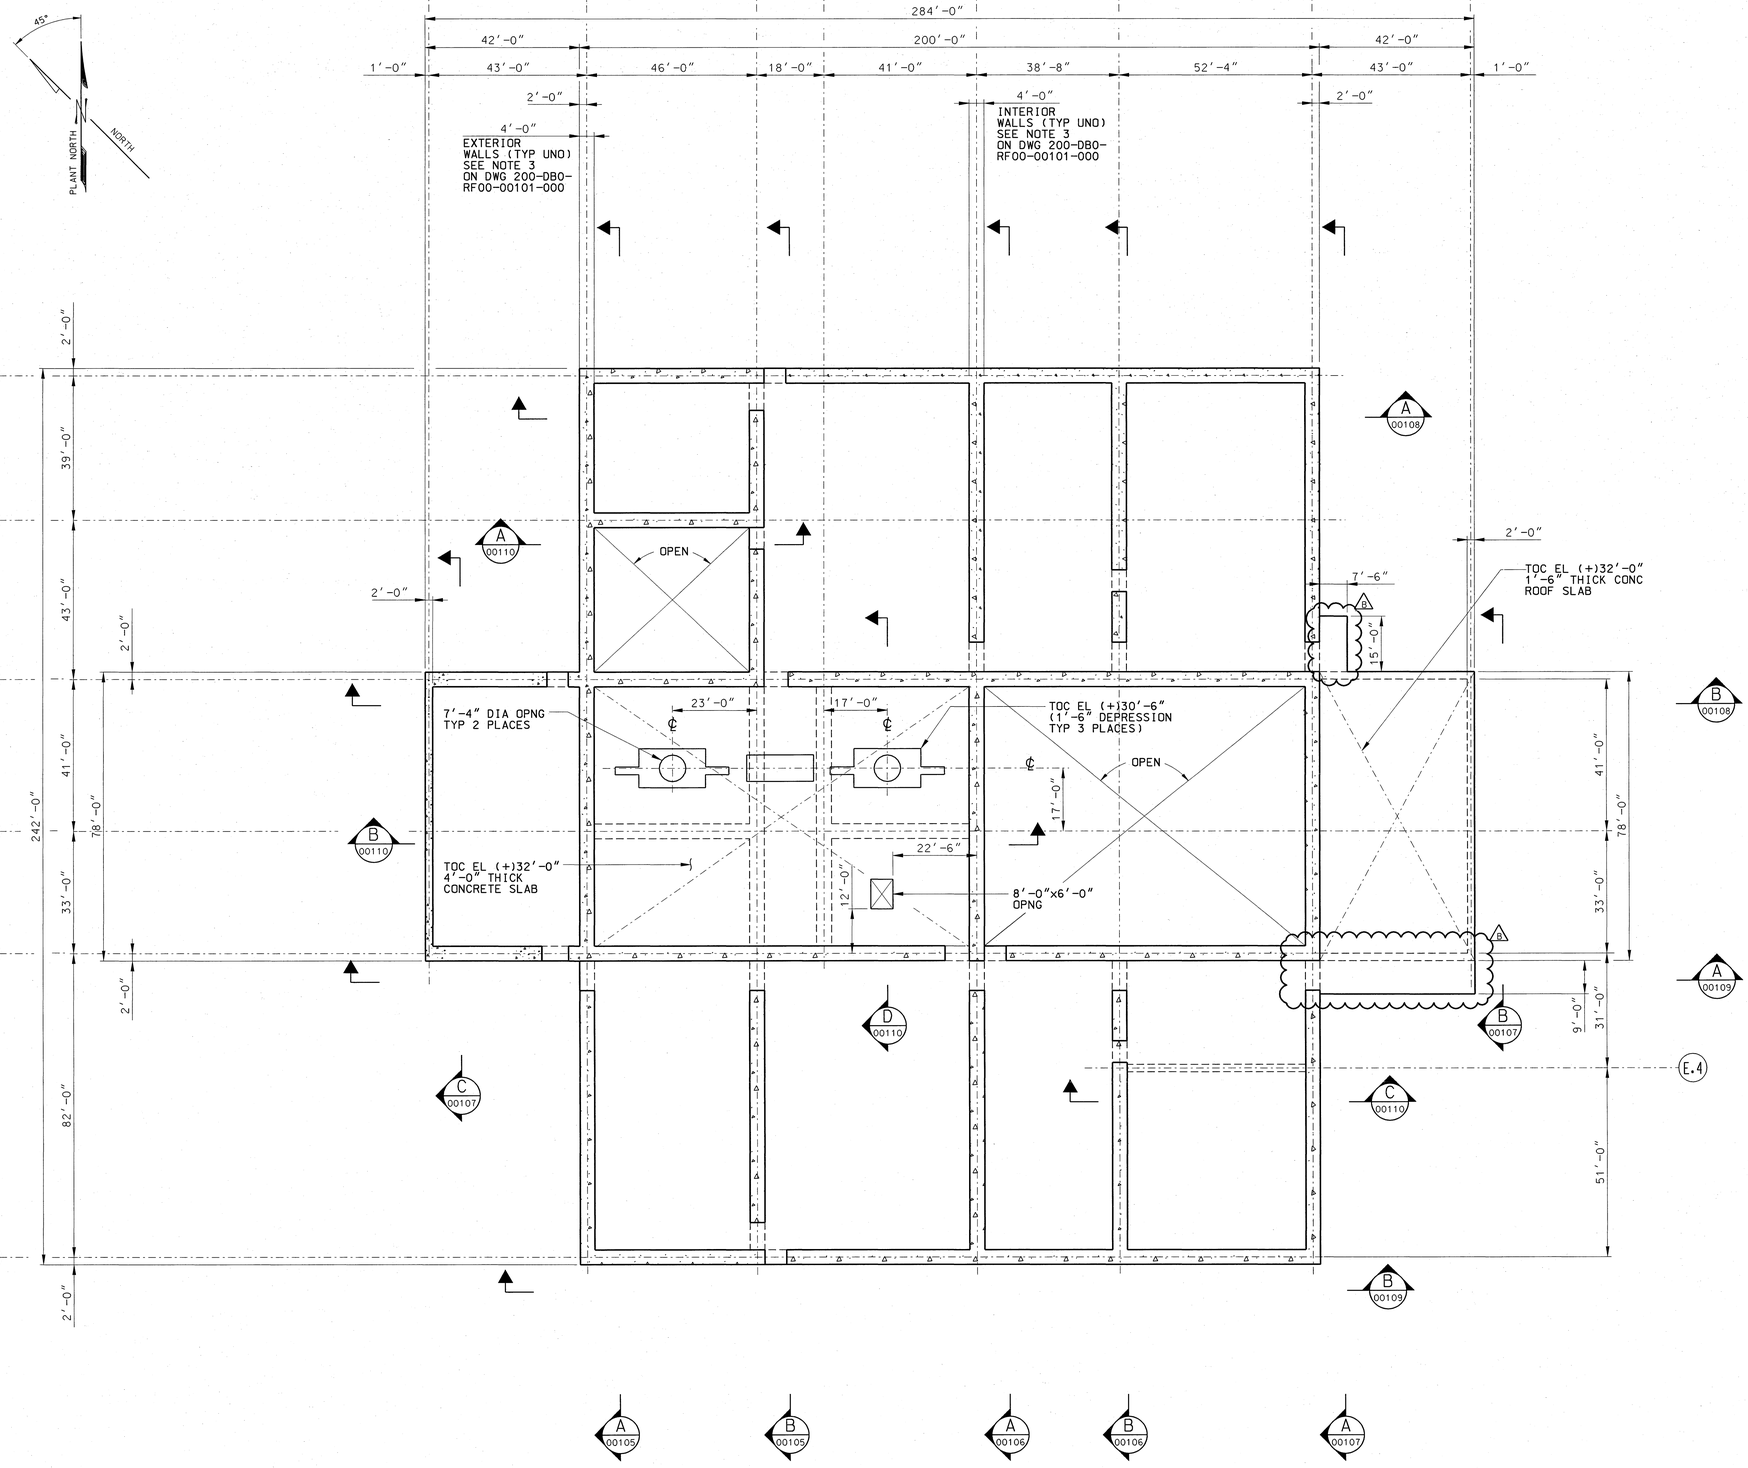

SECOND FLOOR CONCRETE FORMING PLAN AT TOC EL (+)32'-0" TYP UNO

NOTE: 1'-6" THICK CONCRETE SLAB TYP UNO

THIS DRAWING IS PRELIMINARY AND NOT INTENDED FOR CONSTRUCTION, PROCUREMENT OR FABRICATION.

GRAPHIC SCALE

0 8 16 24 32 40 48 FEET

1/16" = 1'-0"

REV	DESCRIPTION	DATE	ORG	CHK	EGS	PE	DEM	N/A	QE
B	REMOVED HOLDS. HOLD NOTE. REVISED NOTE 1 AND RE-ISSUED FOR LA	2/21/08	NAC	JRB	TF	DN	N/A	N/A	N/A
A	ISSUED FOR LA	5/26/07	NAC	JRB	TF	DN	N/A	N/A	NH

REVISION HISTORY

APPROVALS	INITIAL/DATE
ORIGINATOR N. CABATO	NAC 5/24/07
CHECKER J. BISSET	JRB 5/24/07
ENGINEERING GROUP SUPERVISOR T. FRANKERT	TF 5/24/07
PROJECT ENGINEER D. NEVERGOLD	DN 5/26/07
DISCIPLINE ENGINEERING MANAGER N/A	N/A
N/A	N/A
QE CONCURRENCE N. HUSTING	NH 5/24/07

U.S. DEPARTMENT OF ENERGY
Office of Civilian Radioactive Waste Management
BECHTEL SAIC COMPANY, LLC Management and Operation of the Office of Civilian Radioactive Waste Management Program

NUCLEAR FACILITIES BUILDINGS
RECEIPT FACILITY
FORMING PLAN AT TOC EL 32'-0"

SAFETY CLASSIFICATION	DOCUMENT IDENTIFIER
ITS	200-DBO-RF00-00102-000

SIZE	SCALE	CAD FILENAME	REV
E	1/16" =1'-0"	200db0rf0000102.dgn	00B

CAGE CODE: N/A

ANSI E- 34"x44"

RECORD DESIGNATOR QA: QA

19-FEB-2008 13:46

balbag I:\struc\a\FRAGILITY\200 (RF)\200db0rf0000102.dgn

200DB0RF0000102.DGN /Fri Jan 11 2008 10:21:37 /cabatona