NOTES:

1. FOR NOTES AND REFERENCE DRAWINGS, SEE DWG 200-DB0-RF00-00101-000.

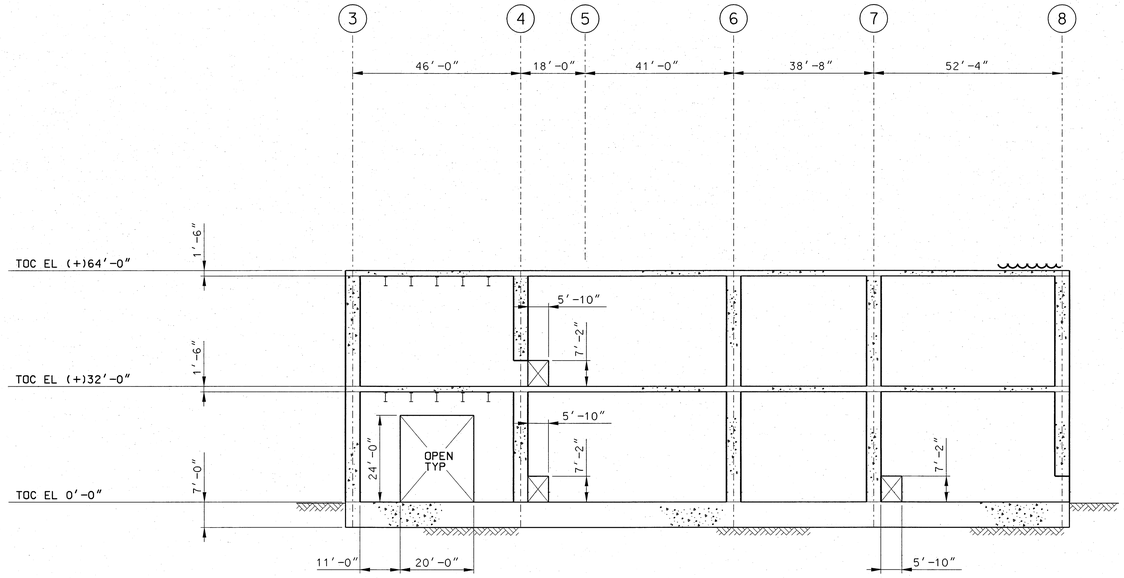

ELEVATION ALONG COLUMN "A"
(LOOKING NORTH)

SECTION A
DB0-RF00-00101, 00102, 00103
SS0-RF00-00101, 00102

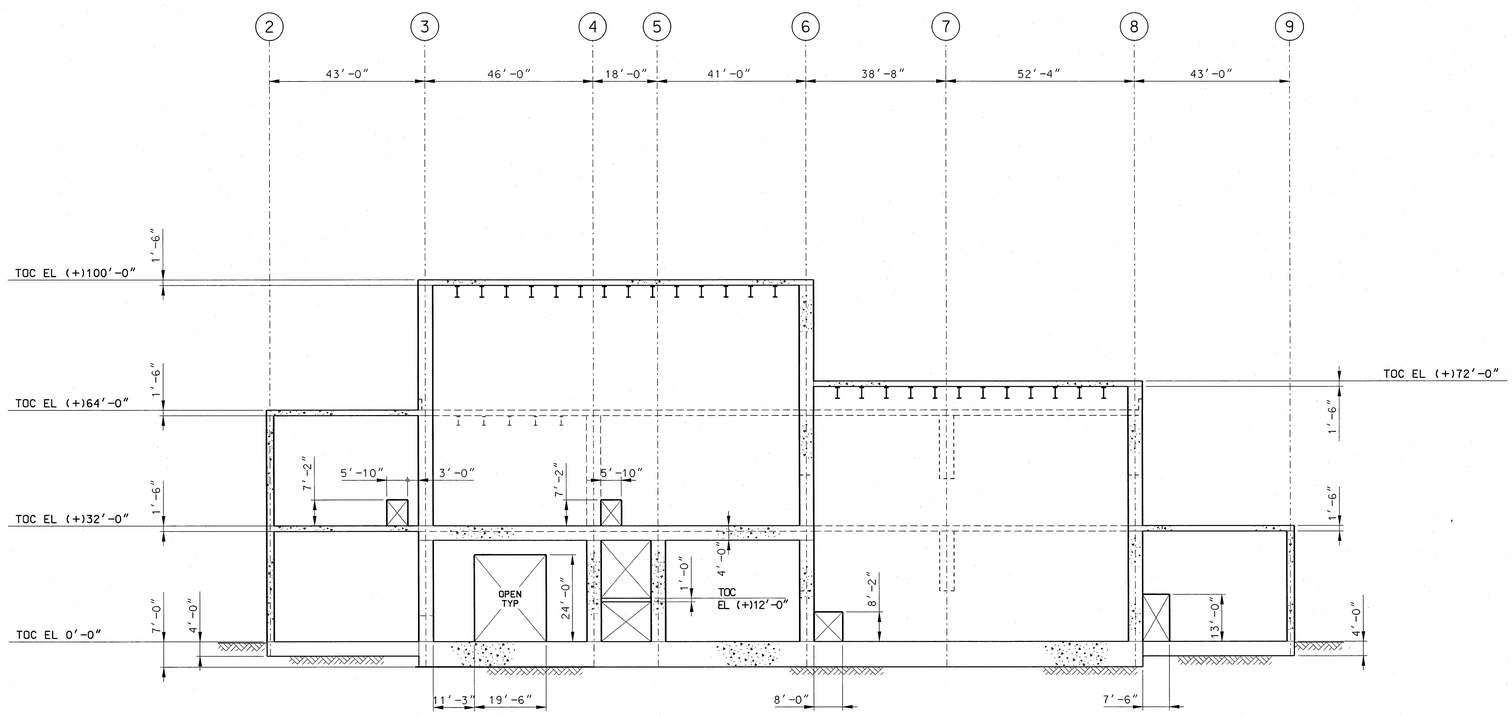

ELEVATION ALONG COLUMN "C"
(LOOKING NORTH)

SECTION B
DB0-RF00-00101, 00102, 00103, 00104
SS0-RF00-00101, 00102, 00103

THIS DRAWING IS PRELIMINARY AND NOT INTENDED FOR CONSTRUCTION, PROCUREMENT OR FABRICATION.

GRAPHIC SCALE
0 8 16 24 32 40 48 FEET
1/16" = 1'-0"

REV	DESCRIPTION	DATE	ORG	CHK	EGS	PE	DEM	N/A	QE
B	REVISED NOTE 1 AND RE-ISSUED FOR LA	2/21/08	[signature]	[signature]	[signature]	[signature]	N/A	N/A	[signature]
A	ISSUED FOR LA	5/29/07	NAC	JRB	TF	DN	N/A	N/A	JO FOR NH

REVISION HISTORY

APPROVALS	INITIAL/DATE
ORIGINATOR N. CABATO	NAC 5/29/07
CHECKER J. BISSET	JRB 5/29/07
ENGINEERING GROUP SUPERVISOR T. FRANKERT	TF 5/29/07
PROJECT ENGINEER D. NEVERGOLD	DN 5/29/07
DISCIPLINE ENGINEERING MANAGER N/A	N/A
N/A	N/A
QE CONCURRENCE N. HUSTING	JO FOR NH 5/29/07

U.S. DEPARTMENT OF ENERGY
Office of Civilian Radioactive Waste Management
BECHTEL SAIC COMPANY, LLC
Management and Operation of the Office of Civilian Radioactive Waste Management Program

NUCLEAR FACILITIES BUILDINGS
RECEIPT FACILITY
ELEVATION AT COL LINES A & C

SAFETY CLASSIFICATION: ITS
DOCUMENT IDENTIFIER: 200-DB0-RF00-00108-000
SIZE: E
SCALE: 1/16" =1'-0"
CAD FILENAME: 200db0rf0000108.dgn
REV: 00B
CAGE CODE: N/A
ANSI E- 34"x44"
RECORD DESIGNATOR QA: QA

20-FEB-2008 13:43