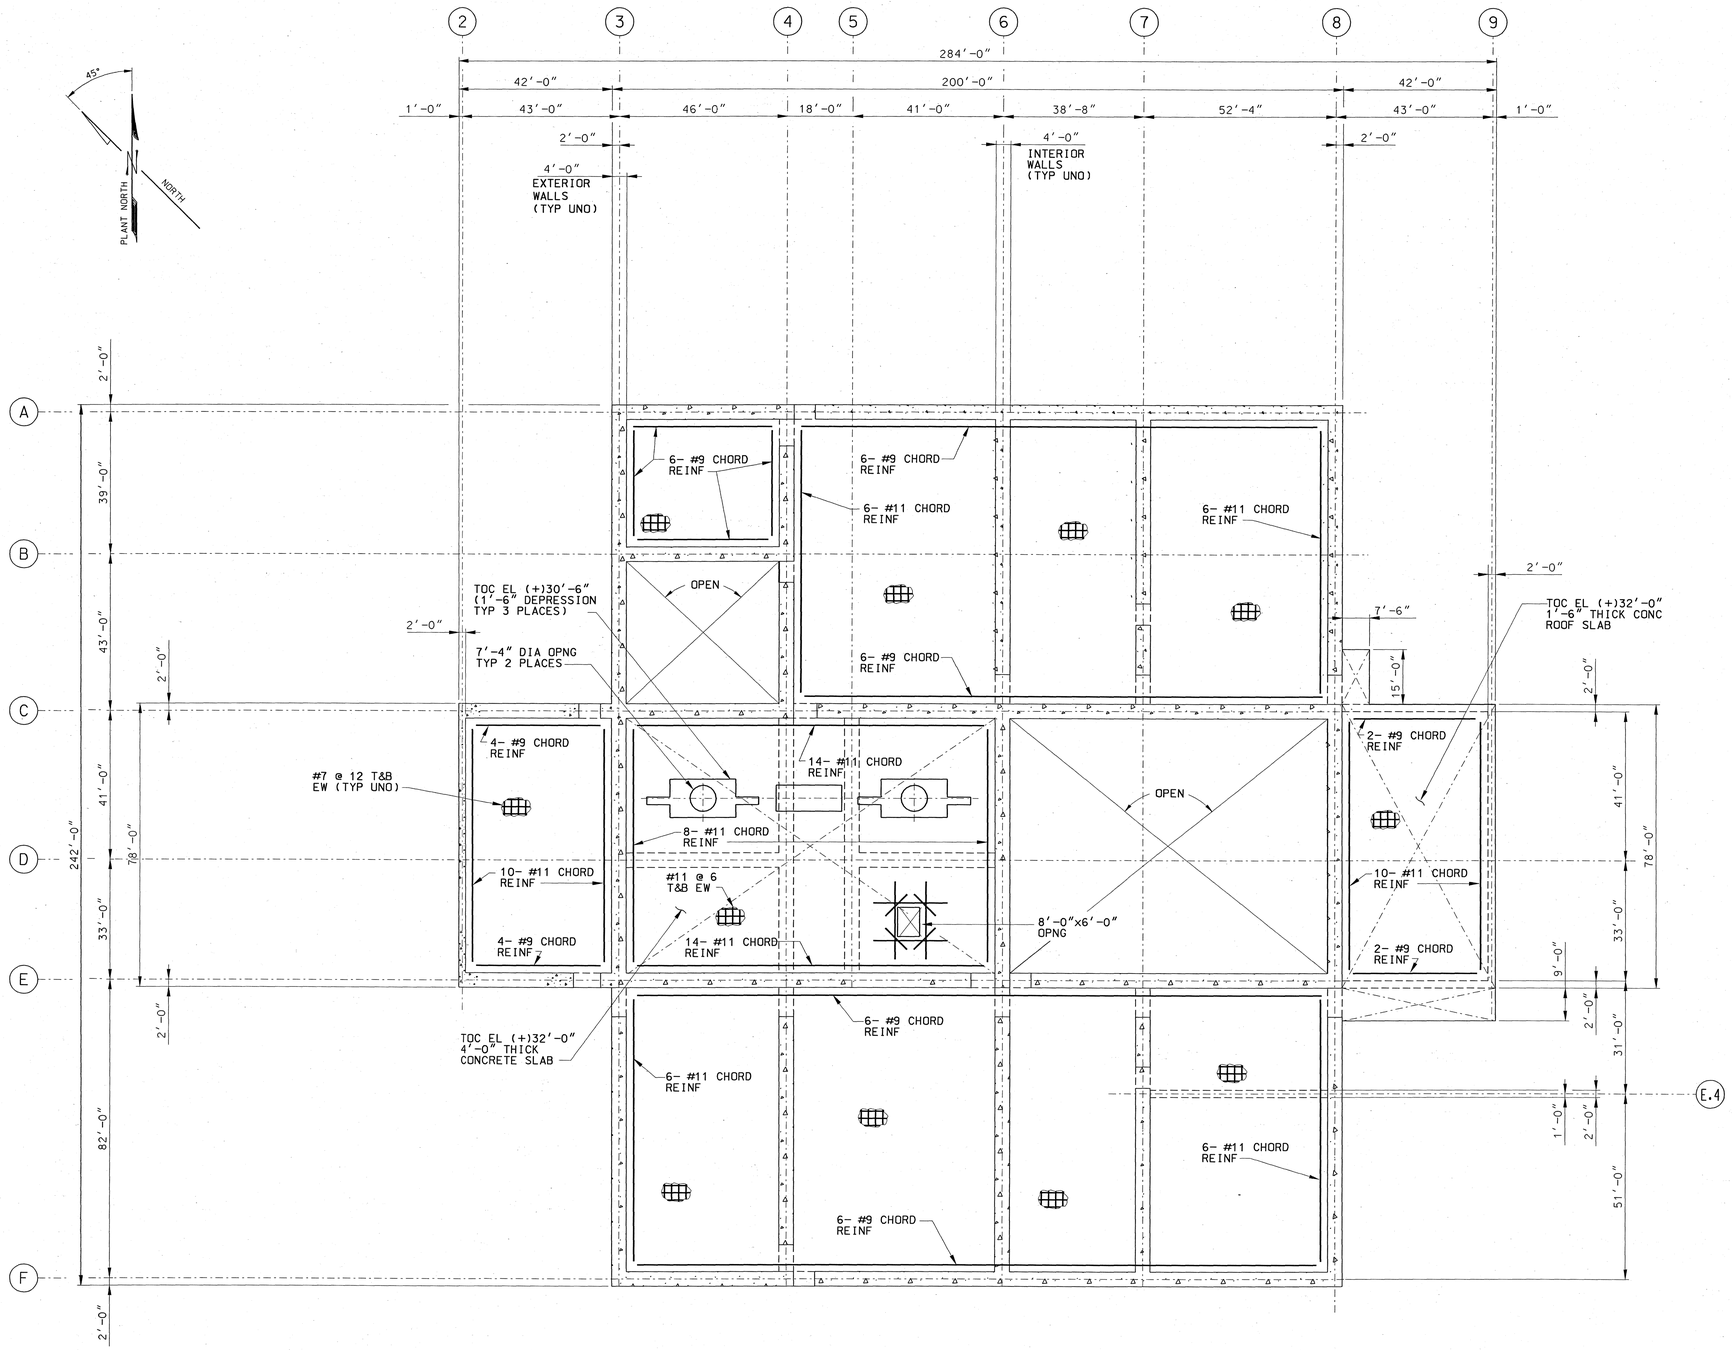

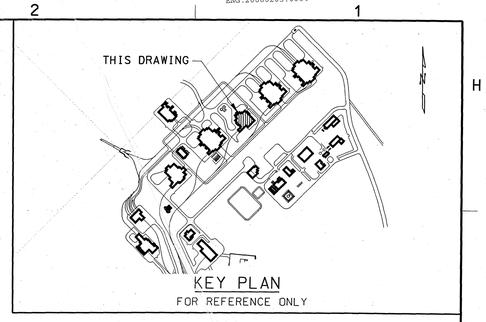

NOTES:

1. FOR NOTES AND REFERENCE DRAWINGS, SEE DWG 200-DGO-RF00-00101-000.

SECOND FLOOR CONCRETE REINFORCING PLAN AT TOC EL (+)32'-0" TYP UNO

NOTE: 1'-6" THICK CONCRETE SLAB TYP UNO

THIS DRAWING IS PRELIMINARY AND NOT INTENDED FOR CONSTRUCTION, PROCUREMENT OR FABRICATION.

GRAPHIC SCALE

0 8 16 24 32 40 48 FEET

1/16" = 1'-0"

REV	DESCRIPTION	DATE	ORG	CHK	EGS	PE	DEM	N/A	QE
B	EXTENSIVELY REVISED TO UPDATE CHORD REINFORCING. REMOVED HOLD AND HOLD NOTE AND REVISED NOTE 1. RE-ISSUED FOR LA.	2/4/08	NAC	JRB	TF	DN	N/A	N/A	PB
A	ISSUED FOR LA	5/29/07	NAC	JRB	TF	DN	N/A	N/A	JO

REVISION HISTORY

APPROVALS	INITIAL/DATE
ORIGINATOR N. CABATO	NAC 5/29/07
CHECKER J. BISSET	JRB 5/29/07
ENGINEERING GROUP SUPERVISOR T. FRANKERT	TF 5/29/07
PROJECT ENGINEER D. NEVERGOLD	DN 5/29/07
DISCIPLINE ENGINEERING MANAGER N/A	N/A
N/A	N/A
QE CONCURRENCE N. HUSTING	JO 5/29/07

U.S. DEPARTMENT OF ENERGY
Office of Civilian Radioactive Waste Management
BECHTEL SAIC COMPANY, LLC Management and Operation of the Office of Civilian Radioactive Waste Management Program

NUCLEAR FACILITIES BUILDINGS
RECEIPT FACILITY
REINF PLAN AT TOC EL 32'-0"

SAFETY CLASSIFICATION ITS
DOCUMENT IDENTIFIER 200-DGO-RF00-00102-000
SIZE E SCALE 1/16" =1'-0" CAD FILENAME 200dg0rf0000102.dgn REV 00B
CAGE CODE: N/A
ANSI E- 34"x44" RECORD DESIGNATOR QA: QA

04-FEB-2008 12:35