NOTES:

A 1. FOR NOTES AND REFERENCE DRAWINGS, SEE DWG 200-DGO-RF00-00101-000.

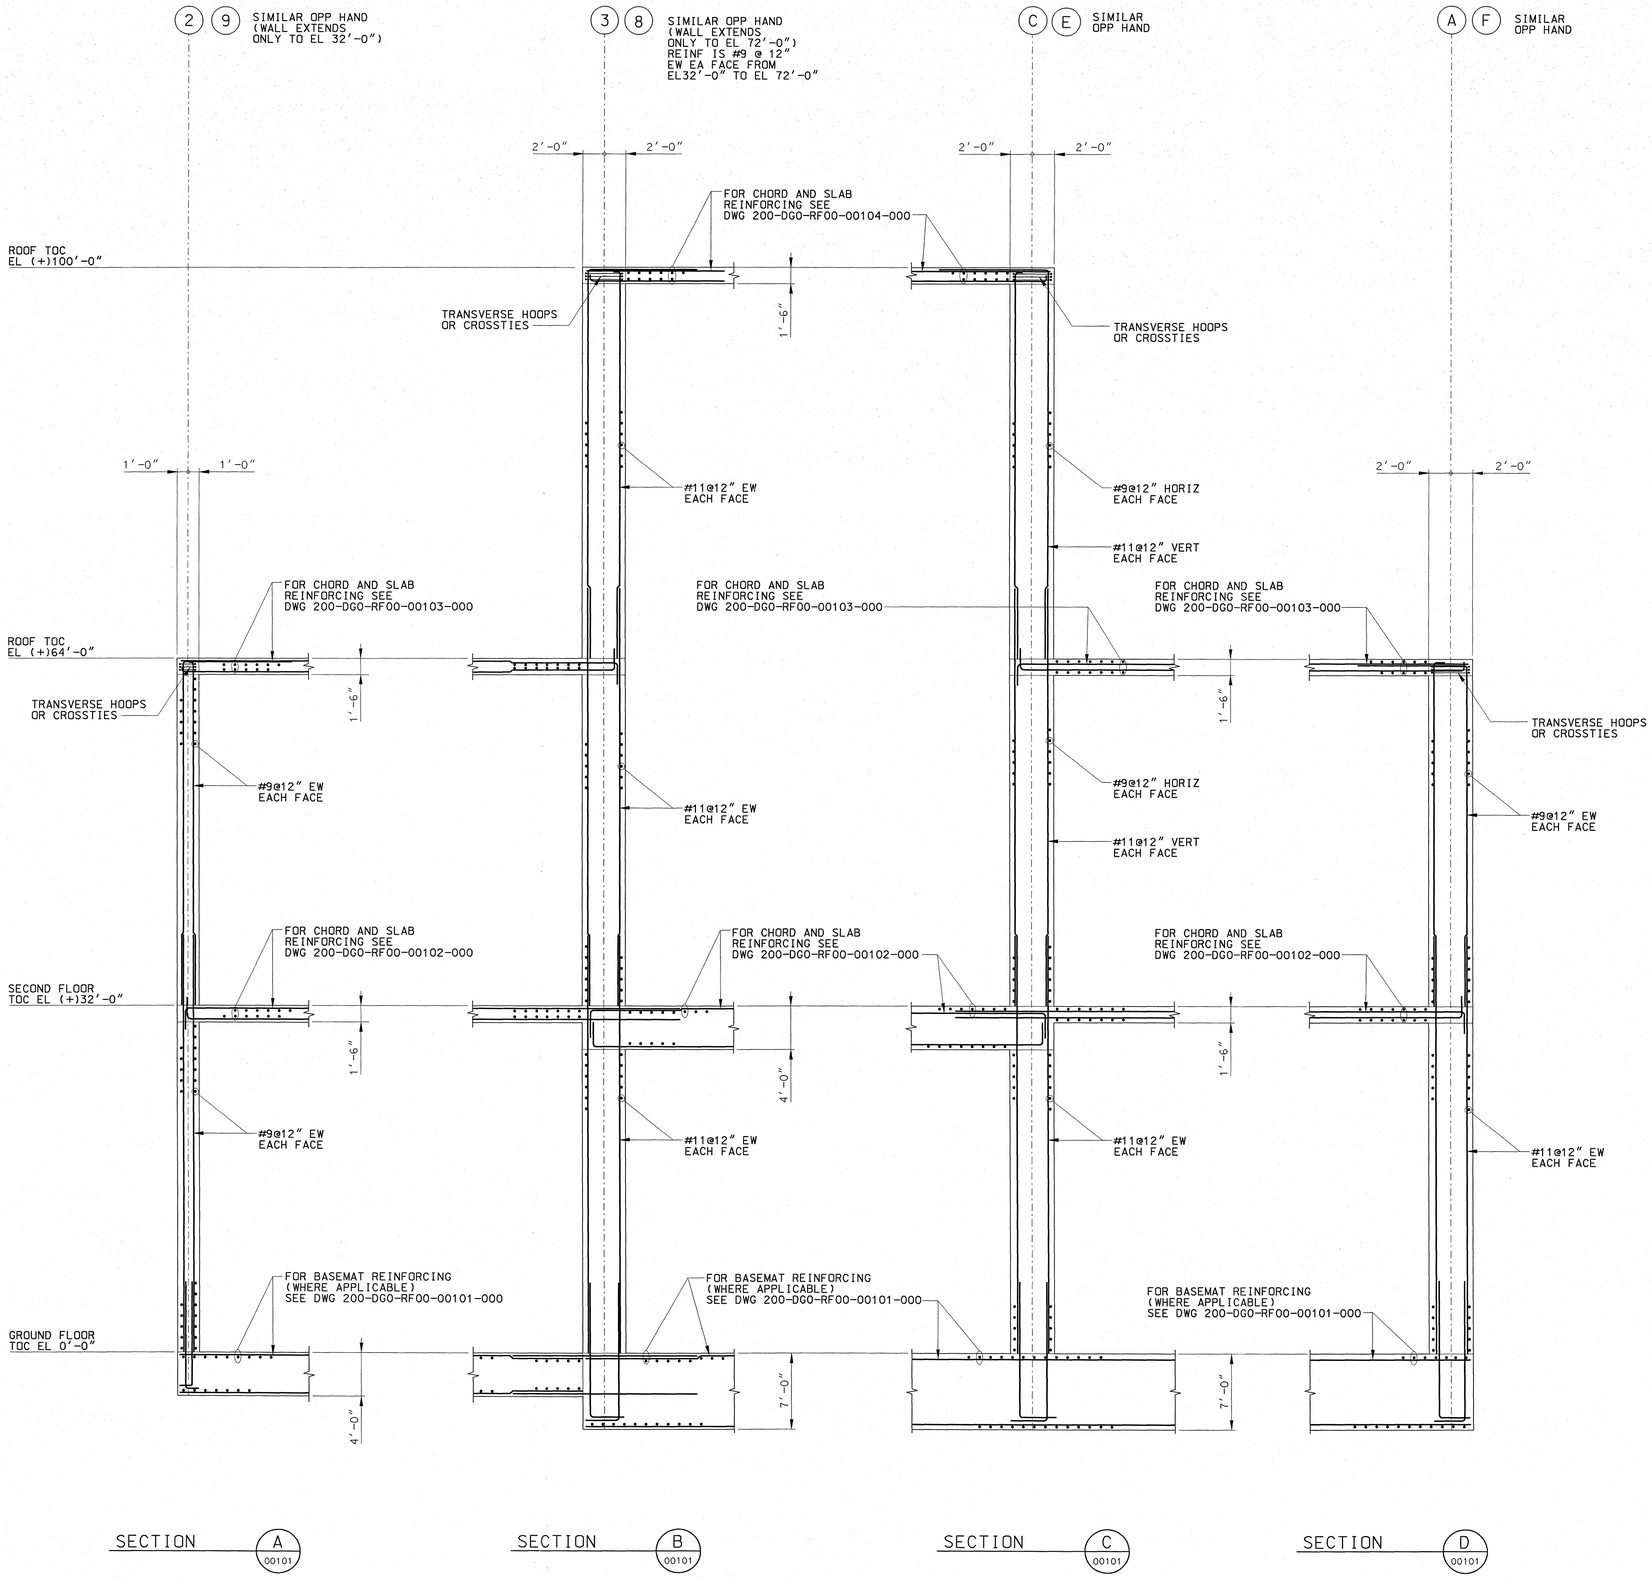

SECTION A 00101 SECTION B 00101 SECTION C 00101 SECTION D 00101

THIS DRAWING IS PRELIMINARY AND NOT INTENDED FOR CONSTRUCTION, PROCUREMENT OR FABRICATION.

GRAPHIC SCALE 0 4 8 12 16 FEET

3/16" = 1'-0"

REV	DESCRIPTION	DATE	ORG	CHK	EGS	PE	DEM	N/A	QE
B	REVISED NOTE 1 AND RE-ISSUED FOR LA	2/22/08	JRB	TF	DN	N/A	N/A	N/A	
A	ISSUED FOR LA	5/26/07	LV	JRB	TF	DN	N/A	N/A	

REVISION HISTORY

APPROVALS	INITIAL/DATE
ORIGINATOR L. VILLANUEVA	LV 5/24/07
CHECKER J. BISSET	JRB 5/24/07
ENGINEERING GROUP SUPERVISOR T. FRANKERT	TF 5/24/07
PROJECT ENGINEER D. NEVERGOLD	DN 5/26/07
DISCIPLINE ENGINEERING MANAGER N/A	N/A
N/A	N/A
QE CONCURRENCE N. HUSTING	JO FOR NH 5/25/07

U.S. DEPARTMENT OF ENERGY
Office of Civilian Radioactive Waste Management
BECHTEL Management and Operation of the Office of
SAIC COMPANY, LLC Civilian Radioactive Waste Management Program

NUCLEAR FACILITIES BUILDINGS RECEIPT FACILITY WALL REINFORCING SECTIONS

SAFETY CLASSIFICATION	DOCUMENT IDENTIFIER
ITS	200-DGO-RF00-00105-000

SIZE	SCALE	CAD FILENAME	REV
E	3/16"=1'-0"	200dg0rf0000105.dgn	00B

CAGE CODE: N/A

ANSI E- 34"x44" RECORD DESIGNATOR QA: QA

21-FEB-2008 13:29

balbag N:\stru\LA\FRAGILITY\200 (RF)\200dg0rf0000105.dgn