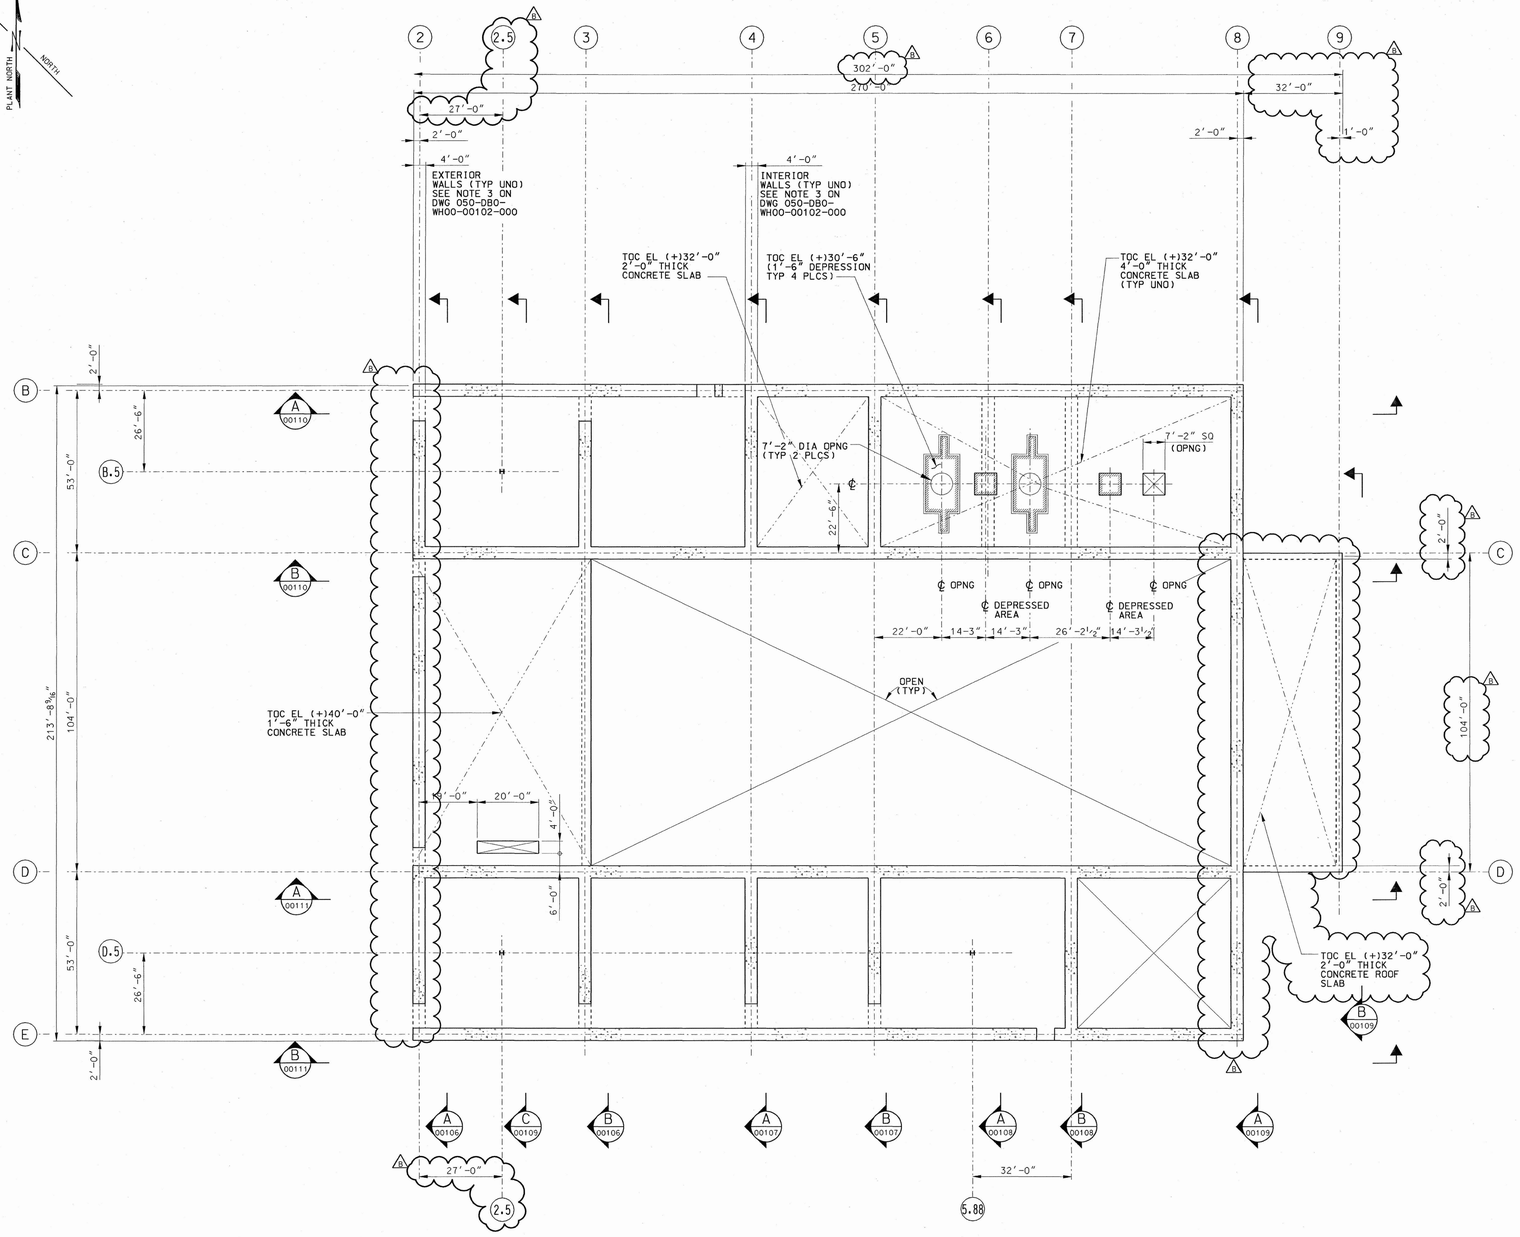

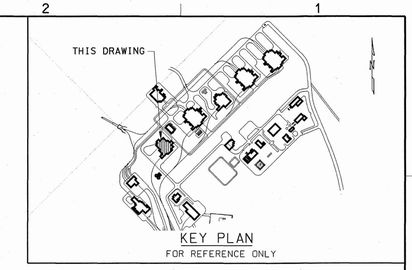

KEY PLAN
FOR REFERENCE ONLY

NOTES:

1. FOR NOTES AND REFERENCE DRAWINGS SEE DWG 050-DB0-WH00-00102-000.

CONCRETE FORMING PLAN AT TOC EL (+)40'-0" TYP UNO

NOTE: 2'-0" THICK CONCRETE SLAB TYP UNO

THIS DRAWING IS PRELIMINARY AND NOT INTENDED FOR CONSTRUCTION. PROCUREMENT OR FABRICATION.

GRAPHIC SCALE
0 8 16 24 32 40 48 FEET
1/16" = 1'-0"

REV	DESCRIPTION	DATE	DRG	CHK	EGS	PE	DEW	N/A	QE
B	RELEASED HOLD & REVISED AS NOTED	1/22/2008	TD	[illegible]	[illegible]	[illegible]	N/A	N/A	[illegible]
A	ISSUED FOR LA	7/30/07	TD	MSR	TF	DT	N/A	N/A	NH

REVISION HISTORY

APPROVALS	INITIAL/DATE
DESIGNATOR T. DOI	TD 7/30/07
CHECKER M. RUBEN	MSR 7/30/07
ENGINEERING GROUP SUPERVISOR T. FRANKERT	TF 7/30/07
PROJECT ENGINEER D. TOOKER	DT 7/30/07
DISCIPLINE ENGINEERING MANAGER N/A	N/A
N/A	N/A
QE CONCURRENCE N. HUSTING	NH 7/30/07

U.S. DEPARTMENT OF ENERGY
Office of Civilian Radioactive Waste Management
BECHTEL SAIC COMPANY, LLC Management and Operation of the Office of Civilian Radioactive Waste Management Program

NUCLEAR FACILITIES BUILDINGS
WET HANDLING FACILITY
FORMING PLAN
AT TOC EL 40'-0"

SAFETY CLASSIFICATION: ITS
DOCUMENT IDENTIFIER: 050-DB0-WH00-00104-000
SIZE: E | SCALE: 1/16" =1'-0" | CAD FILENAME: 050db0wh0000104.dgn | REV: 00B
CAGE CODE: N/A
ANSI E- 34"x44" RECORD DESIGNATOR QA: QA

ENG.20080107.0006
28-DEC-2007 14:21
laycom L:\STRU\LA\050 (WHF)\050db0wh0000104.dgn