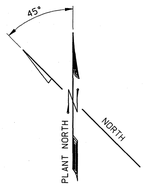

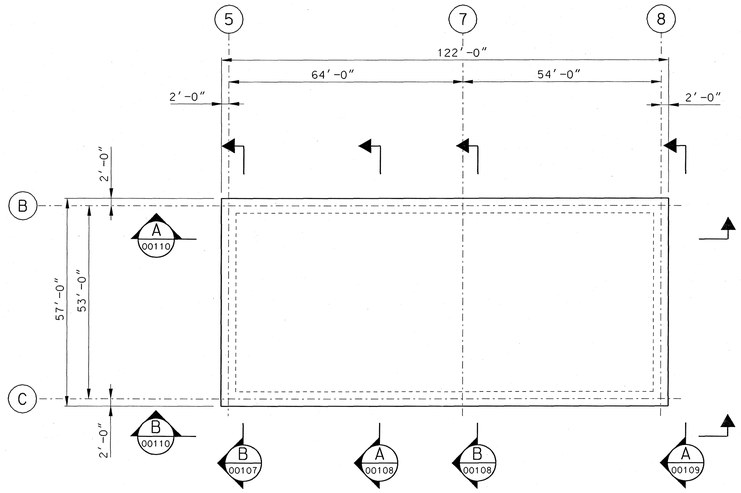

ROOF CONCRETE FORMING PLAN AT TOC EL (+)100'-0" TYP UNO

NOTE: 2'-0" THICK CONCRETE SLAB

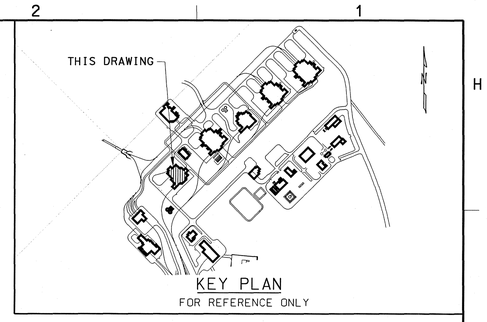

NOTES:

1. FOR NOTES AND REFERENCE DRAWINGS. SEE DWG 050-DB0-WH00-00102-000.

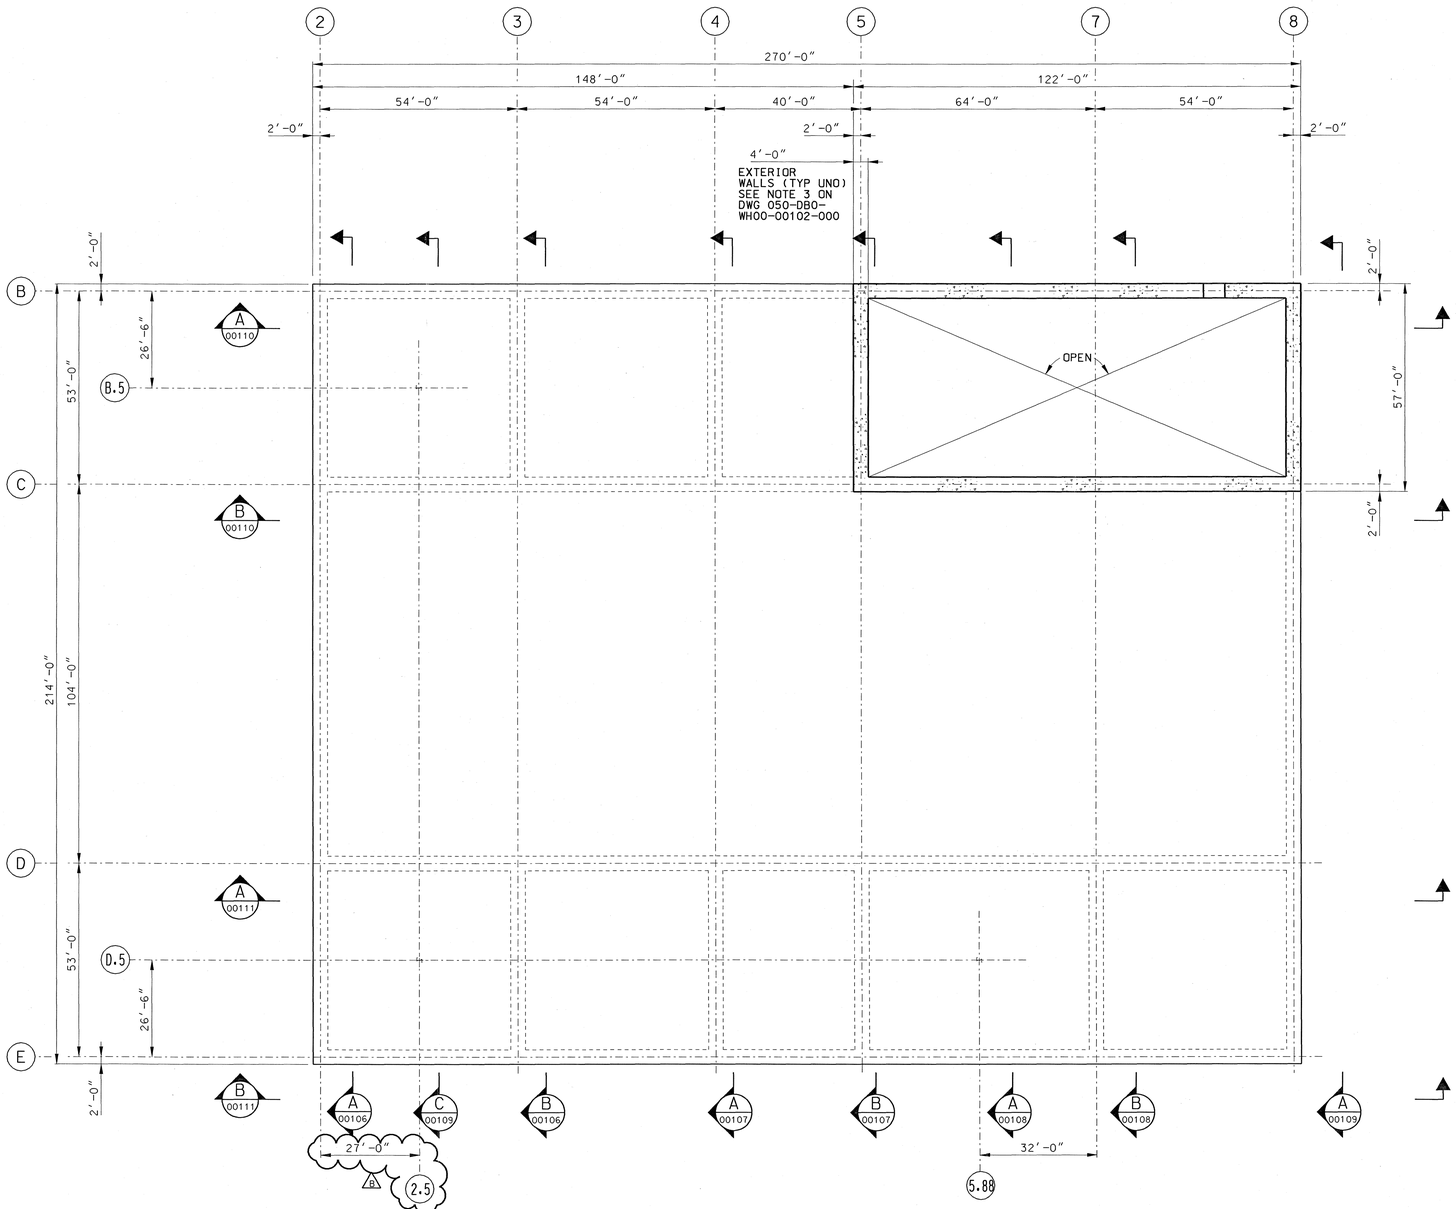

ROOF CONCRETE FORMING PLAN AT TOC EL (+)80'-0" TYP UNO

NOTE: 2'-0" THICK CONCRETE SLAB TYP UNO

THIS DRAWING IS PRELIMINARY AND NOT INTENDED FOR CONSTRUCTION, PROCUREMENT OR FABRICATION.

GRAPHIC SCALE

0 8 16 24 32 40 48 FEET

1/16" = 1'-0"

REV	DESCRIPTION	DATE	ORG	CHK	EGS	PE	DEM	N/A	GE
B	RELEASED HOLD	1/02/2008	TD	MSR	TF	DWT	N/A	N/A	NH
A	ISSUED FOR LA	7-30-07	TD	MSR	TF	DWT	N/A	N/A	NH

REVISION HISTORY

APPROVALS	INITIAL/DATE
ORIGINATOR T. DOI	TD 7-30-07
CHECKER M. RUBEN	MSR 7-30-07
ENGINEERING GROUP SUPERVISOR T. FRANKERT	TF 7-30-07
PROJECT ENGINEER D. TOOKER	DWT 7-30-07
DISCIPLINE ENGINEERING MANAGER N/A	N/A
N/A	N/A
QE CONCURRENCE N. HUSTING	NH 7-30-07

U.S. DEPARTMENT OF ENERGY
Office of Civilian Radioactive Waste Management
BECHTEL Management and Operation of the Office of
SAIC COMPANY, LLC Civilian Radioactive Waste Management Program

NUCLEAR FACILITIES BUILDINGS
WET HANDLING FACILITY
FORMING PLAN
AT TOC EL 80'-0" AND 100'-0"

SAFETY CLASSIFICATION: ITS
DOCUMENT IDENTIFIER: 050-DB0-WH00-00105-000
SIZE: E | SCALE: 1/16" =1'-0" | CAD FILENAME: 050db0wh0000105.dgn | REV: 00B
CAGE CODE: N/A

ANSI E- 34"x44" RECORD DESIGNATOR QA: QA

28-DEC-2007 14:19

layout L:\STRU\LA\050 (WHF)\050db0wh0000105.dgn