NOTES:

1. FOR NOTES AND REFERENCE DRAWINGS, SEE DWG 050-DB0-WH00-00102-000.
2. CONCRETE CORBEL HAS BEEN SHOWN FOR ILLUSTRATIVE PURPOSES ONLY.

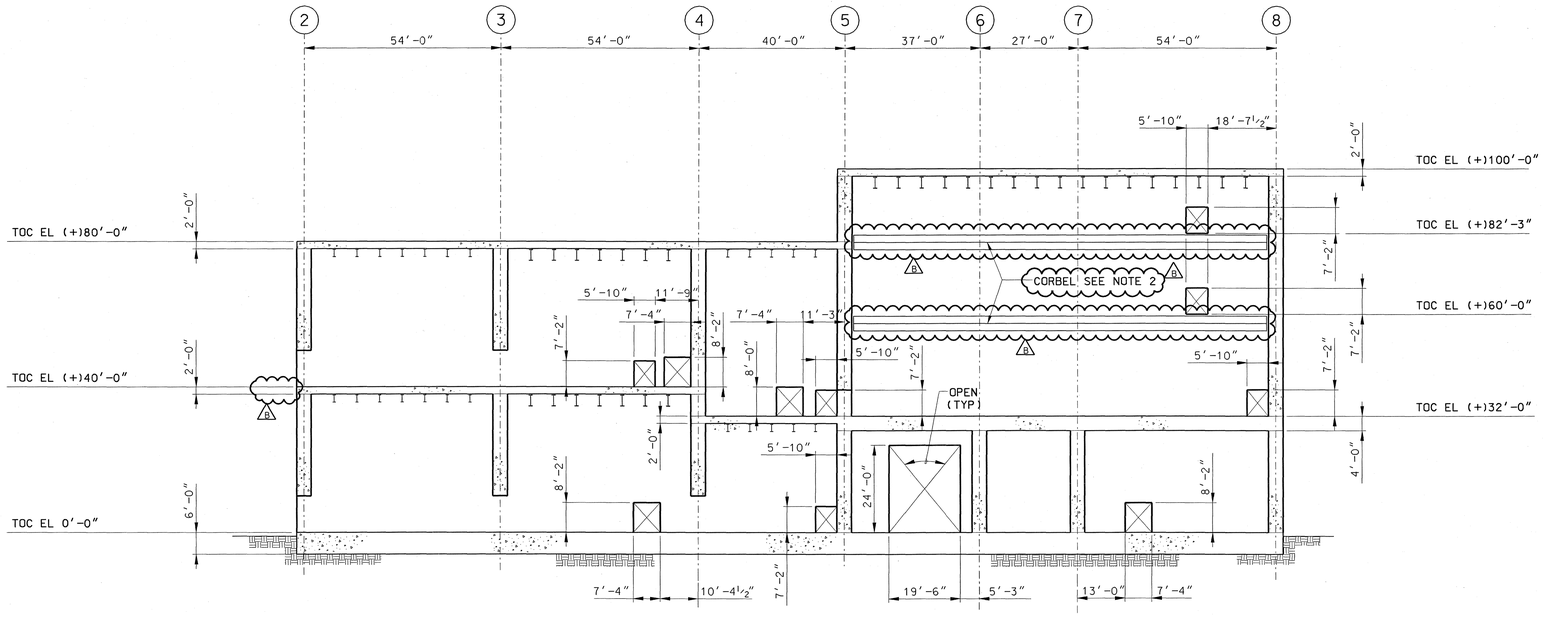

ELEVATION ALONG COLUMN "B"
(LOOKING NORTH)

SECTION A
DB0-WH00-00102, 00103, 00104, 00105
SS0-WH00-00101, 00102, 00103

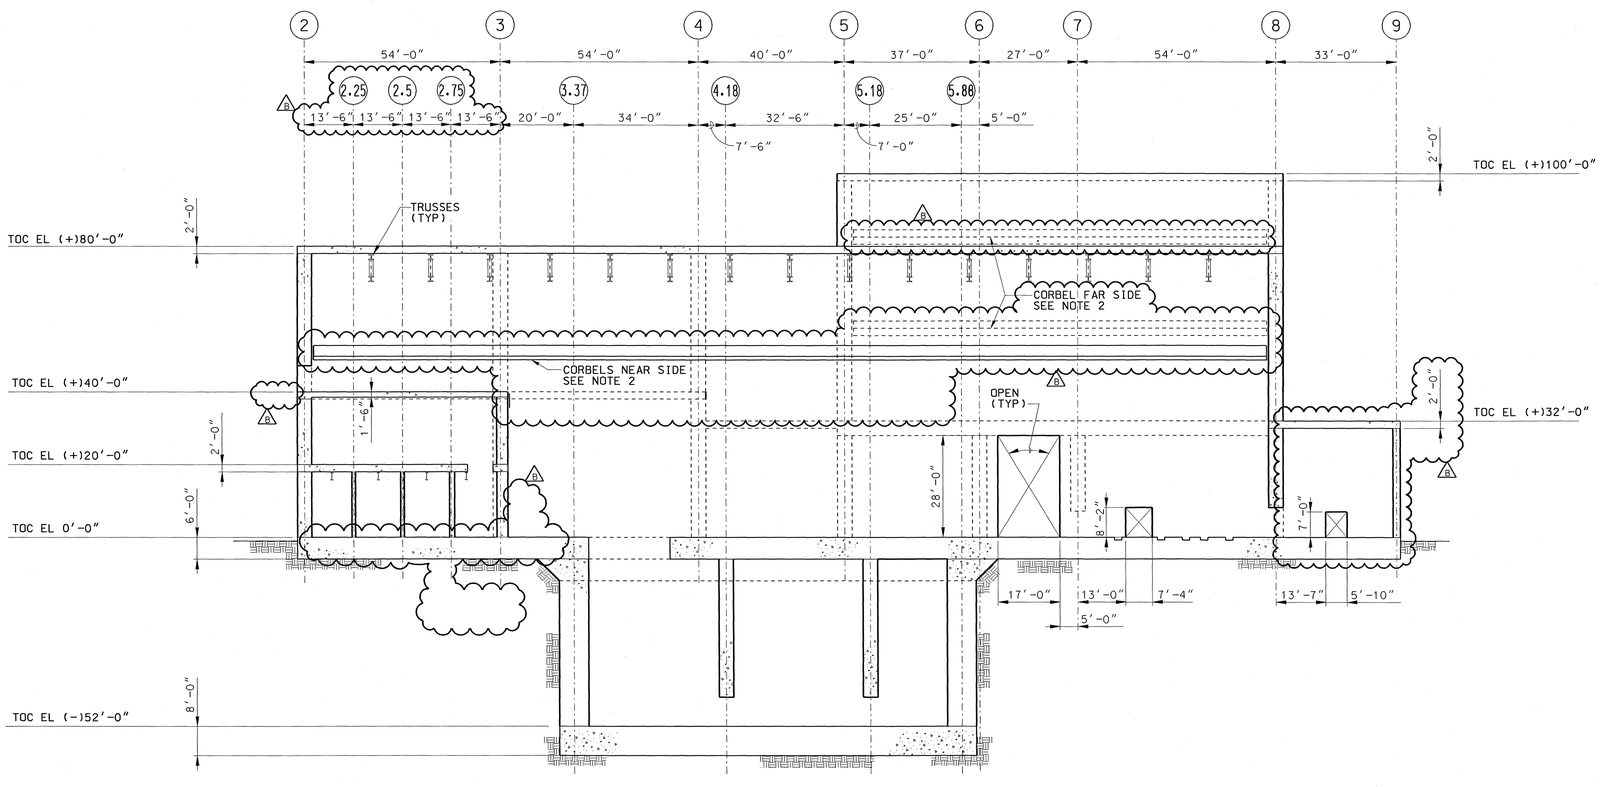

ELEVATION ALONG COLUMN "C"
(LOOKING NORTH)

SECTION B
DB0-WH00-00101, 00102, 00103, 00104,00105
SS0-WH00-00101, 00102, 00103

THIS DRAWING IS PRELIMINARY AND NOT INTENDED FOR CONSTRUCTION, PROCUREMENT OR FABRICATION.

GRAPHIC SCALE
0 8 16 24 32 40 48 FEET
1/16" = 1'-0"

REV	DESCRIPTION	DATE	ORG	CHK	EGS	PE	DEM	N/A	GE
B	DELETED COVERED TRENCH. RELEASED HOLD AND ADDED NOTE 2	11/02/2008	TD	MSR	TF	DWT	N/A	N/A	NH
A	ISSUED FOR LA	7-30-07	TD	MSR	TF	DWT	N/A	N/A	NH

REVISION HISTORY

APPROVALS	INITIAL/DATE
DESIGNATOR T. DOI	TD 7-30-07
CHECKER M. RUBEN	MSR 7-30-07
ENGINEERING GROUP SUPERVISOR T. FRANKERT	TF 7-30-07
PROJECT ENGINEER D. TOOKER	DWT 7-30-07
DISCIPLINE ENGINEERING MANAGER N/A	N/A
N/A	N/A
QE CONCURRENCE N. HUSTING	NH 7-30-07

U.S. DEPARTMENT OF ENERGY
Office of Civilian Radioactive Waste Management
BECHTEL SAIC COMPANY, LLC Management and Operation of the Office of Civilian Radioactive Waste Management Program

NUCLEAR FACILITIES BUILDINGS
WET HANDLING FACILITY
ELEV AT COL LINES B AND C

SAFETY CLASSIFICATION: ITS
DOCUMENT IDENTIFIER: 050-DB0-WH00-00110-000
SIZE: E | SCALE: 1/16" =1'-0" | CAD FILENAME: 050db0wh0000110.dgn | REV: 00B
CAGE CODE: N/A

ANSI E- 34"x44" RECORD DESIGNATOR QA: QA

29-DEC-2007 14:36