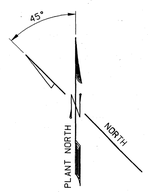

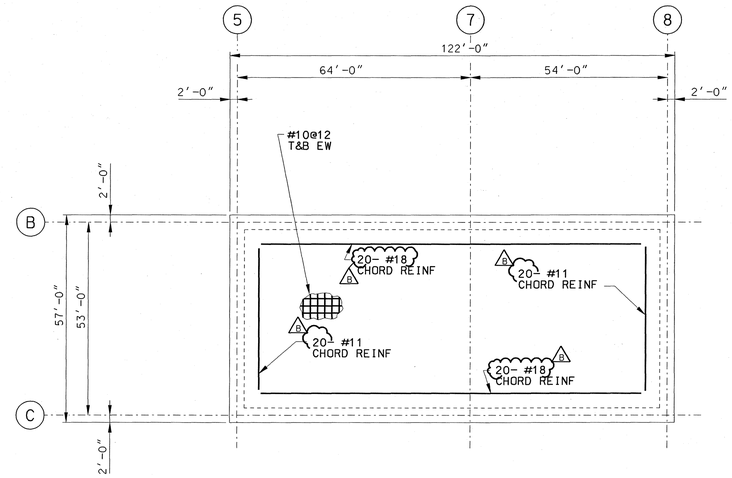

ROOF CONCRETE REINFORCING PLAN AT TOC EL (+)100'-0" TYP UNO

NOTE: 2'-0" THICK CONCRETE SLAB

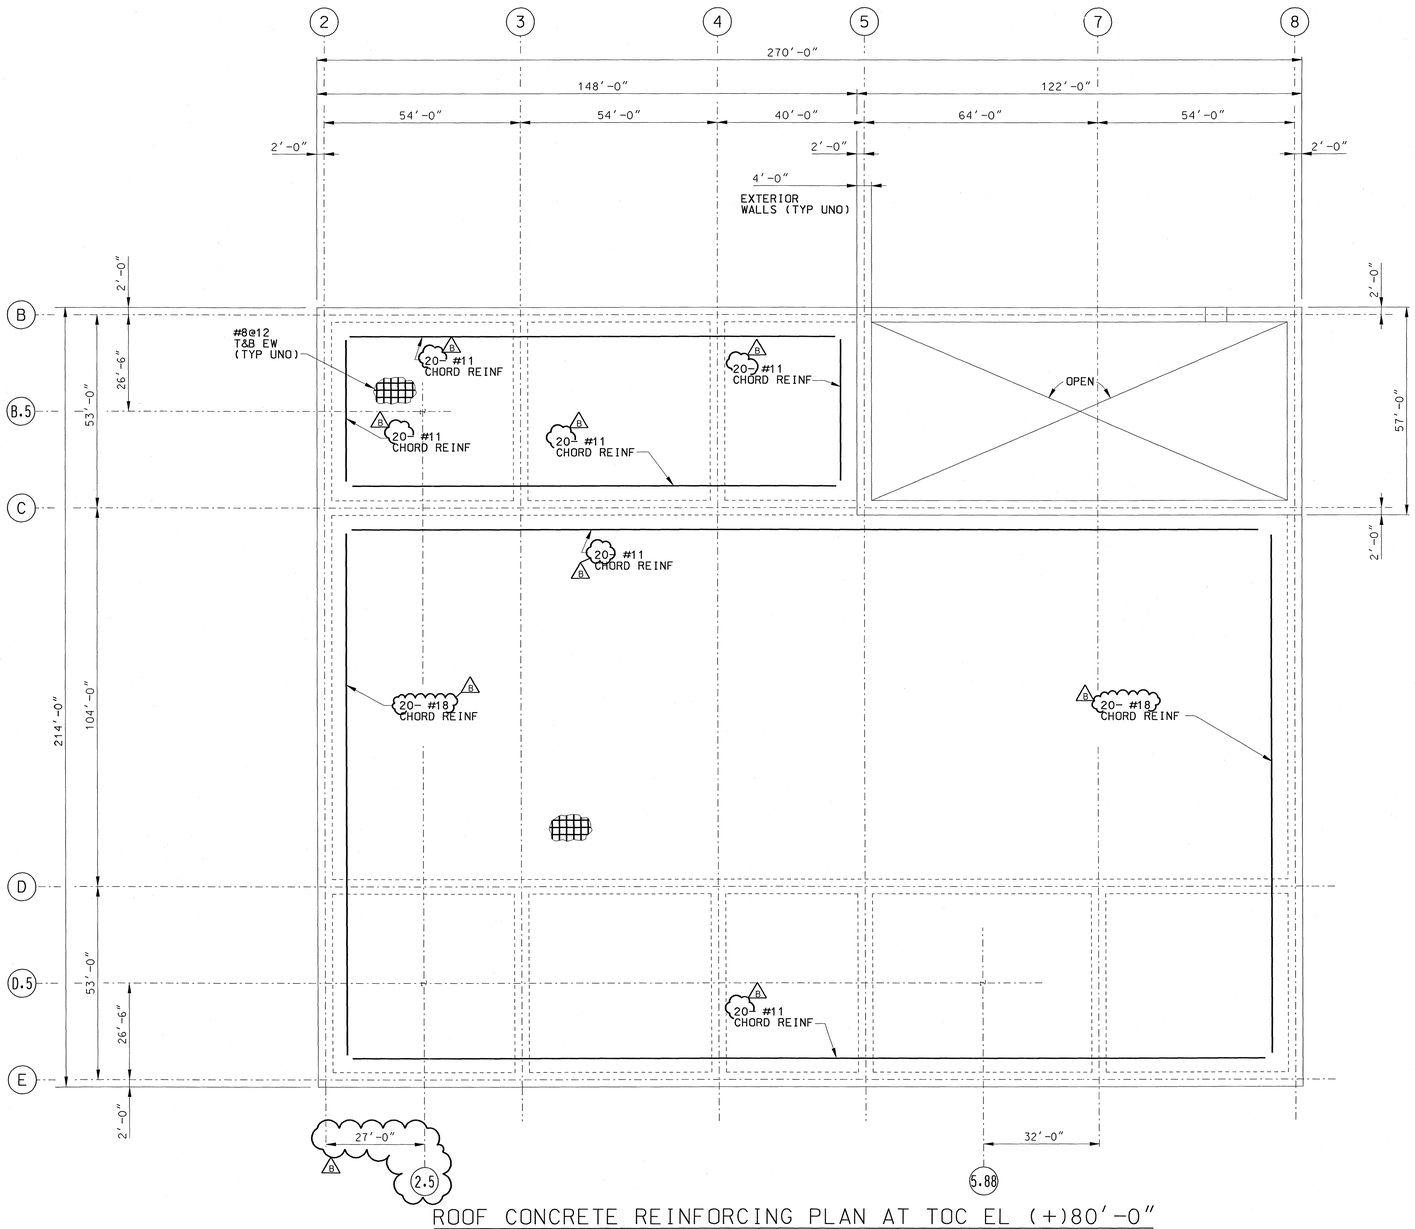

ROOF CONCRETE REINFORCING PLAN AT TOC EL (+)80'-0"

NOTE: 2'-0" THICK CONCRETE SLAB TYP UNO

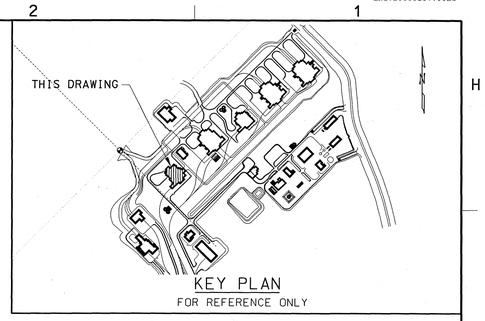

NOTES:

1. FOR NOTES AND REFERENCE DRAWINGS. SEE DWG 050-DGO-WH00-00102-000.

THIS DRAWING IS PRELIMINARY AND NOT INTENDED FOR CONSTRUCTION, PROCUREMENT OR FABRICATION.

GRAPHIC SCALE

0 8 16 24 32 40 48 FEET

1/16" = 1'-0"

REV	DESCRIPTION	DATE	ORG	CHK	EGS	PE	DEM	WA	QE
B	RELEASED HOLD	1/02/2008	TD	MSR	TF	DT	N/A	N/A	NH
A	ISSUED FOR LA	7/30/07	TD	MSR	TF	DT	N/A	N/A	NH

REVISION HISTORY

APPROVALS	INITIAL/DATE
DESIGNATOR T. DOI	TD 7/30/07
CHECKER M. RUBEN	MSR 7/30/07
ENGINEERING GROUP SUPERVISOR T. FRANKERT	TF 7/30/07
PROJECT ENGINEER D. TOOKER	DT 7/30/07
DISCIPLINE ENGINEERING MANAGER N/A	N/A
N/A	N/A
QE CONCURRENCE N. HUSTING	NH 7/30/07

U.S. DEPARTMENT OF ENERGY
Office of Civilian Radioactive Waste Management

BECHTEL SAIC COMPANY, LLC — Management and Operation of the Office of Civilian Radioactive Waste Management Program

NUCLEAR FACILITIES BUILDINGS
WET HANDLING FACILITY
REINFORCING PLANS
AT TOC EL 80'-0" & 100'-0"

SAFETY CLASSIFICATION: ITS
DOCUMENT IDENTIFIER: 050-DGO-WH00-00105-000
SIZE: E | SCALE: 1/16" =1'-0" | CAD FILENAME: 050dgOwh0000105.dgn | REV: 00B
CAGE CODE: N/A
ANSI E- 34"x44" RECORD DESIGNATOR QA: QA

28-DEC-2007 14:57