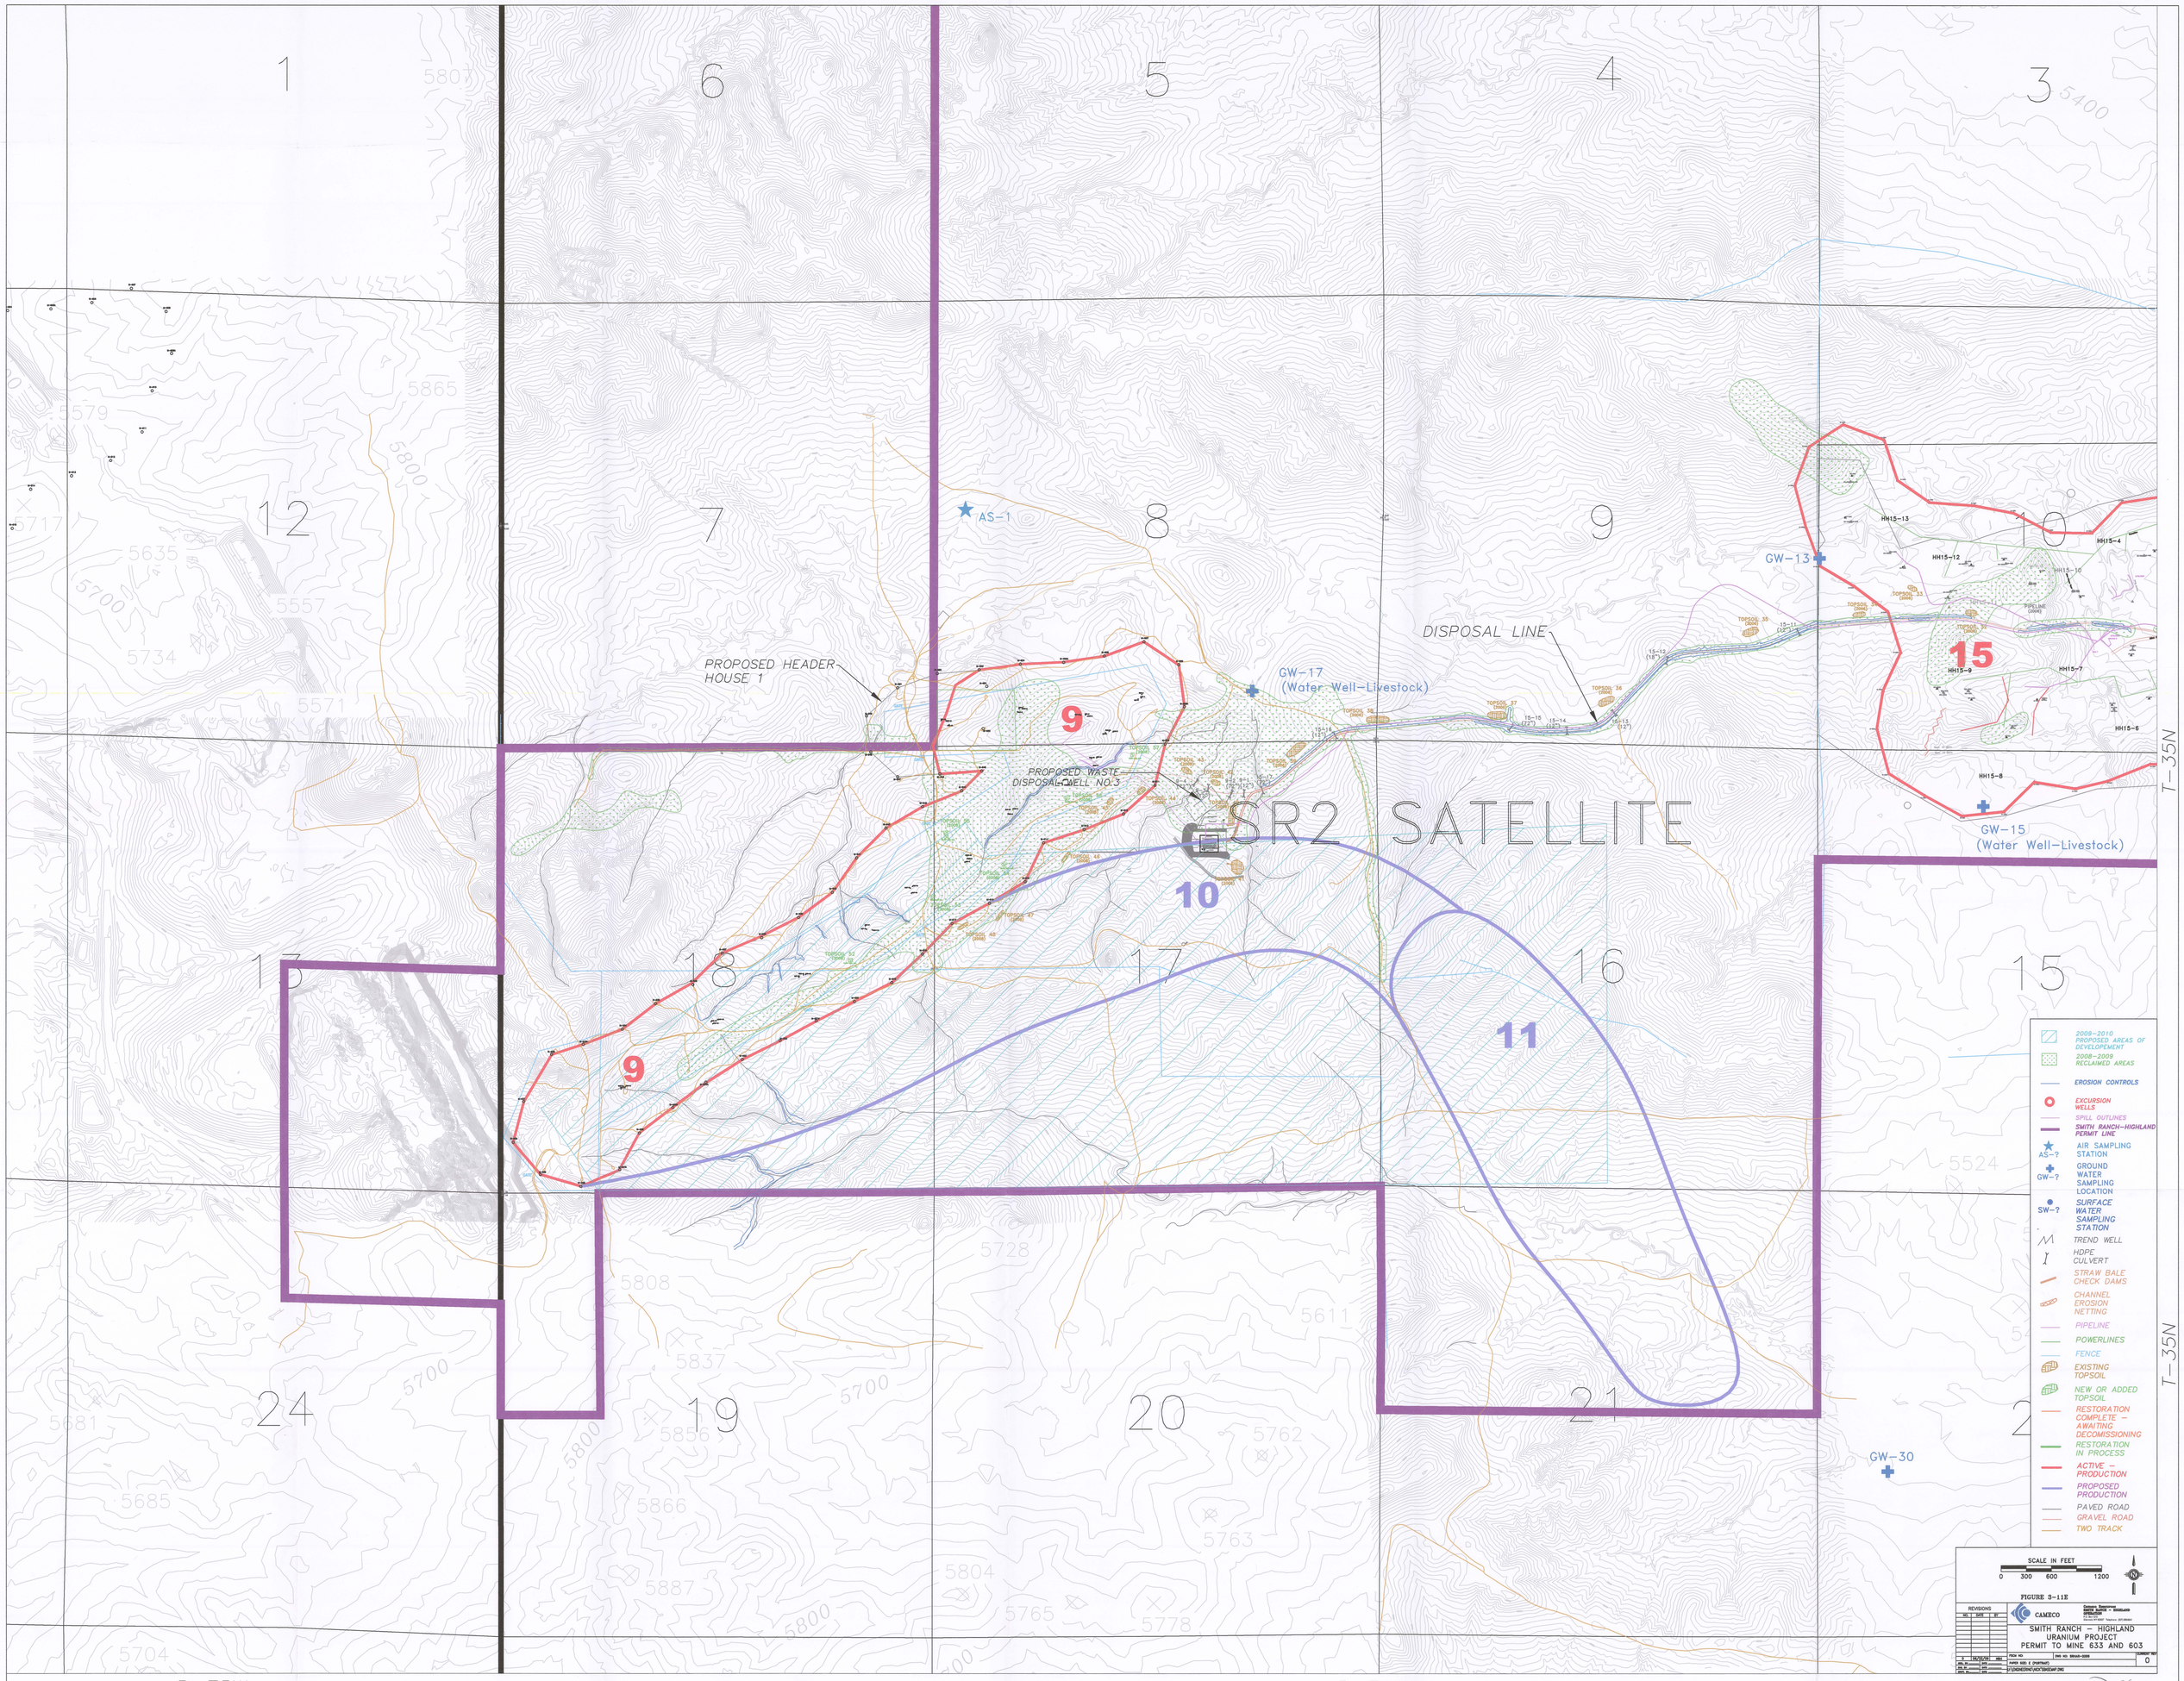
PROPOSED HEADER HOUSE 1
AS-1
GW-17 (Water Well-Livestock)
DISPOSAL LINE
GW-13
GW-15 (Water Well-Livestock)
GW-30
PROPOSED WASTE DISPOSAL WELL NO.3
SR2 SATELLITE
9
10
11
15
T-35N
R-75W
R-74W
2009-2010 PROPOSED AREAS OF DEVELOPEMENT
2008-2009 RECLAIMED AREAS
EROSION CONTROLS
EXCURSION WELLS
SPILL OUTLINES
SMITH RANCH-HIGHLAND PERMIT LINE
AS-? AIR SAMPLING STATION
GW-? GROUND WATER SAMPLING LOCATION
SW-? SURFACE WATER SAMPLING STATION
TREND WELL
HDPE CULVERT
STRAW BALE CHECK DAMS
CHANNEL EROSION NETTING
PIPELINE
POWERLINES
FENCE
EXISTING TOPSOIL
NEW OR ADDED TOPSOIL
RESTORATION COMPLETE - AWAITING DECOMISSIONING
RESTORATION IN PROCESS
ACTIVE - PRODUCTION
PROPOSED PRODUCTION
PAVED ROAD
GRAVEL ROAD
TWO TRACK
SCALE IN FEET
0 300 600 1200
FIGURE 3-11E
REVISIONS
CAMECO
SMITH RANCH - HIGHLAND URANIUM PROJECT
PERMIT TO MINE 633 AND 603