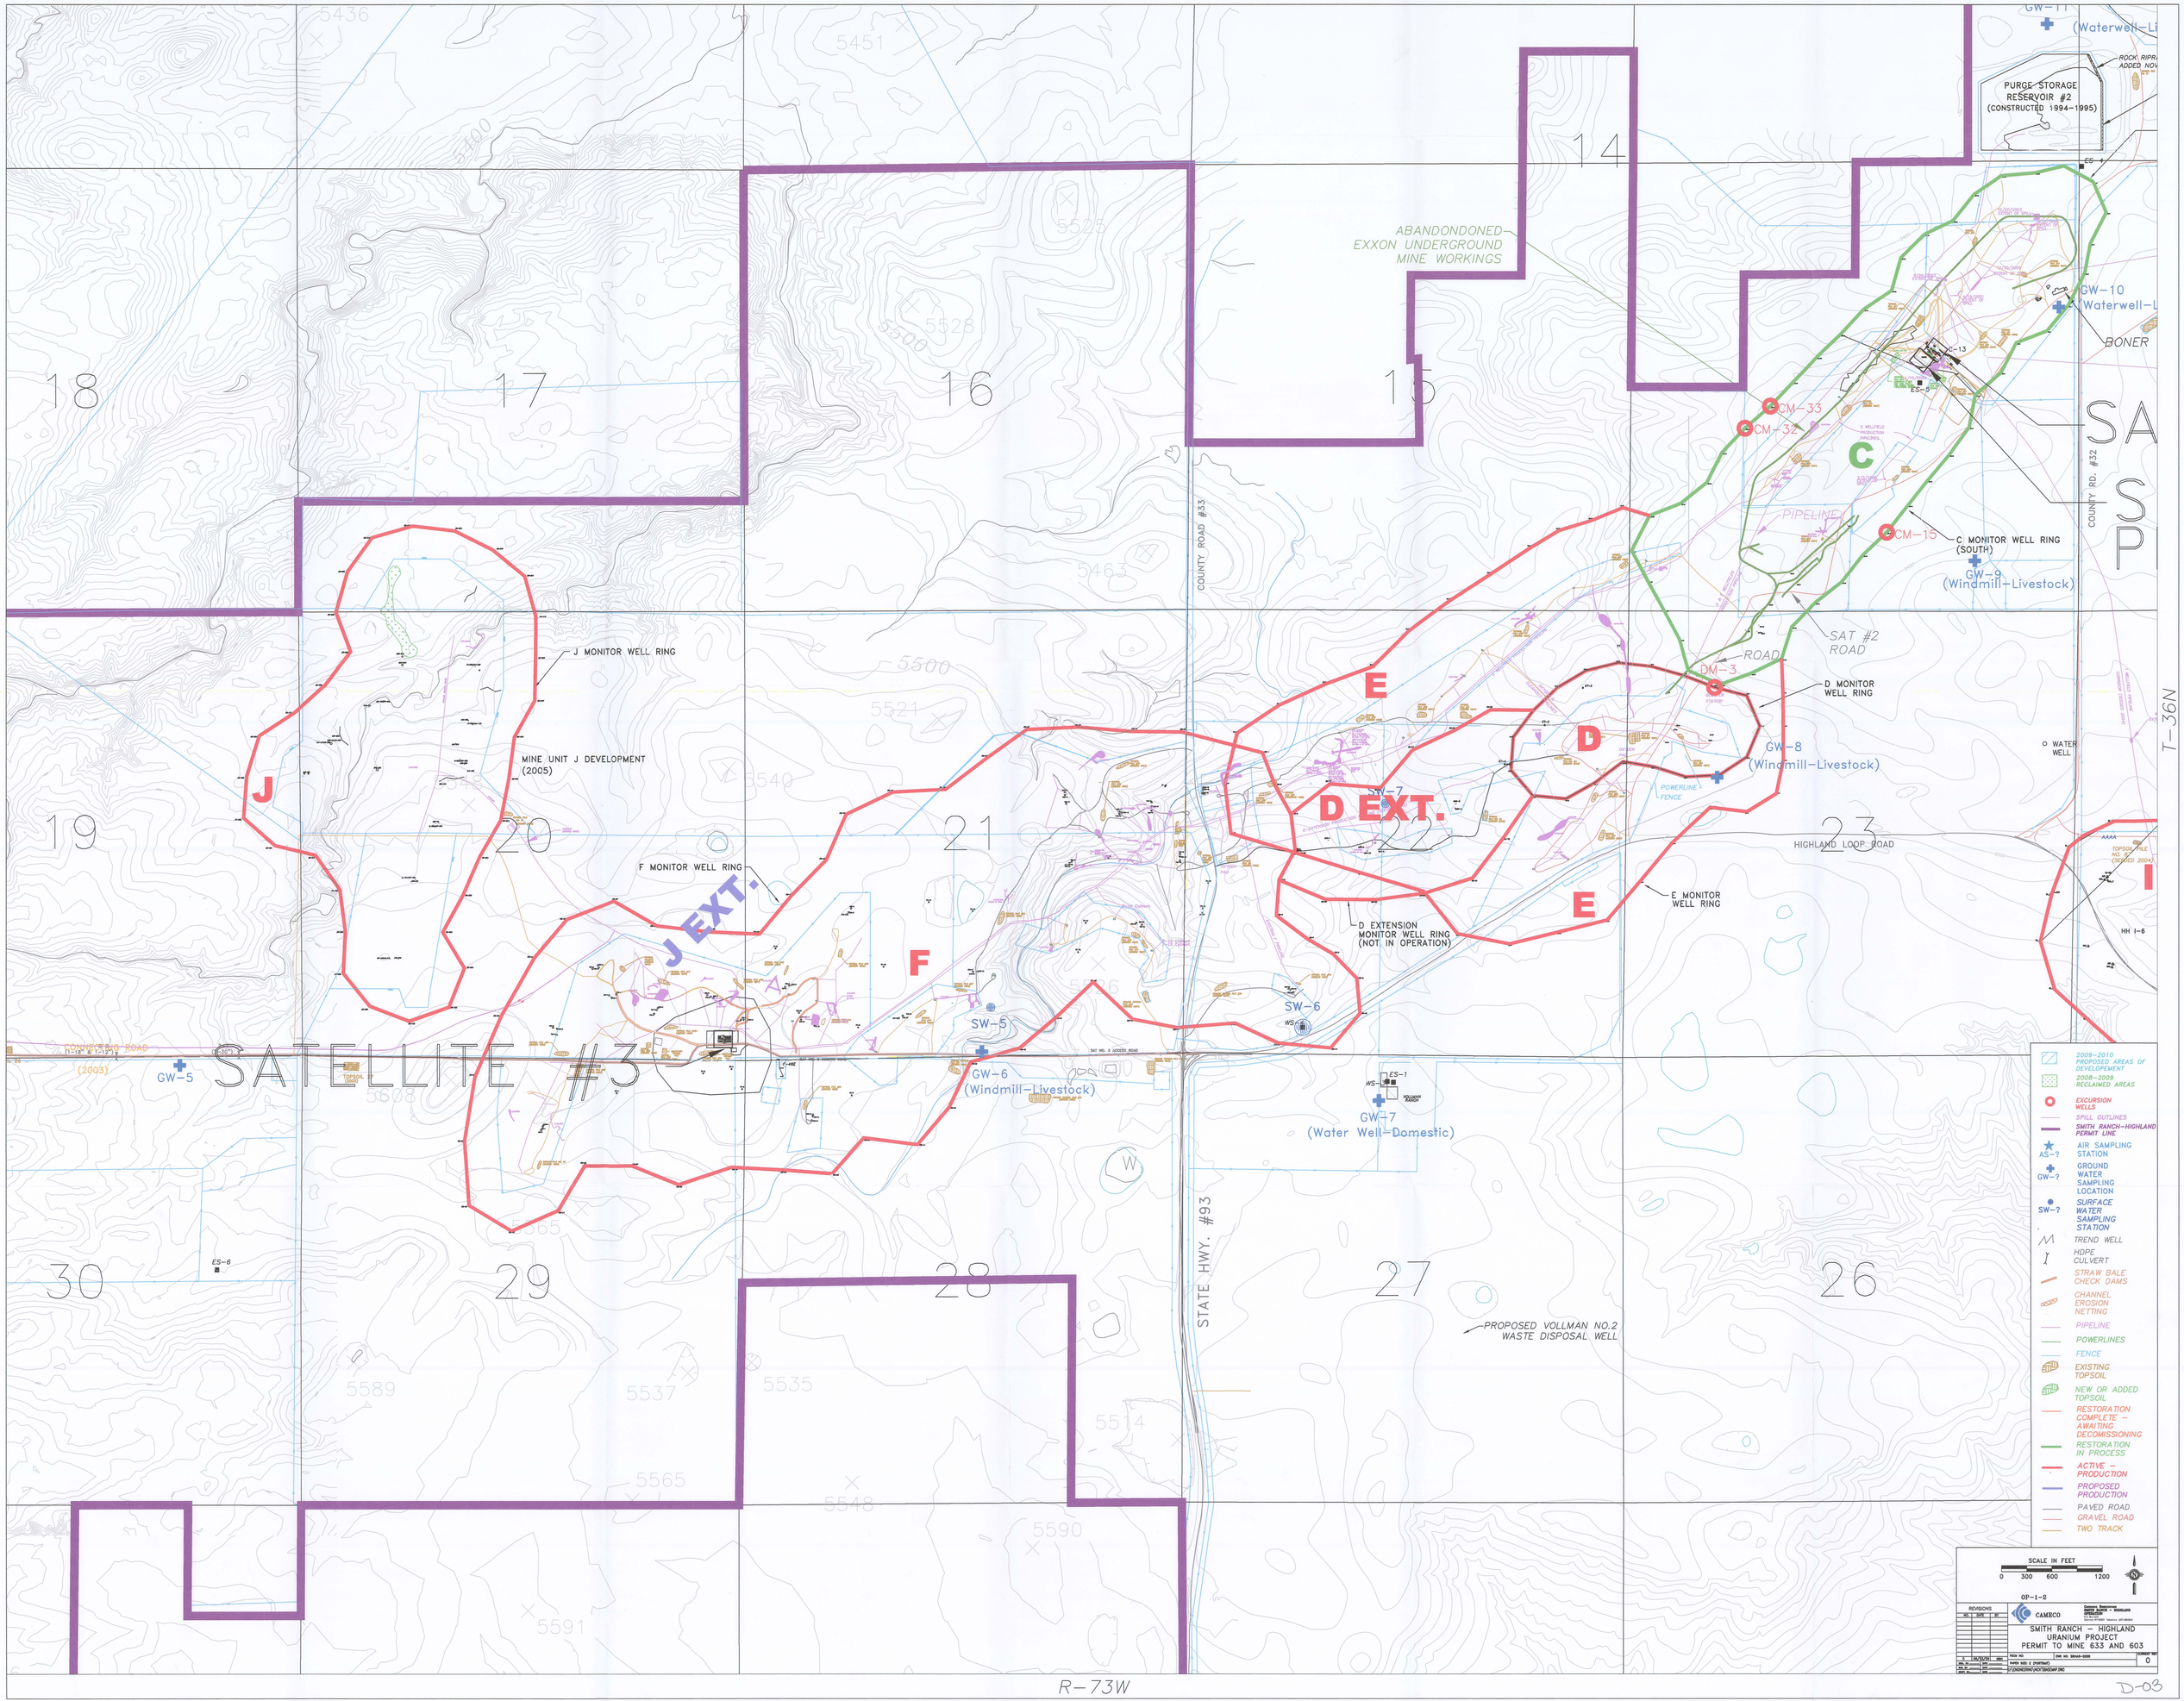

PURGE STORAGE RESERVOIR #2 (CONSTRUCTED 1994-1995)
ABANDONDONED EXXON UNDERGROUND MINE WORKINGS
GW-10 (Waterwell-L
BONER
CM-33
CM-32
CM-15
C MONITOR WELL RING (SOUTH)
GW-9 (Windmill-Livestock)
PIPELINE
SAT #2 ROAD
ROAD
DM-3
D MONITOR WELL RING
GW-8 (Windmill-Livestock)
WATER WELL
POWERLINE FENCE
HIGHLAND LOOP ROAD
E MONITOR WELL RING
D EXTENSION MONITOR WELL RING (NOT IN OPERATION)
J MONITOR WELL RING
MINE UNIT J DEVELOPMENT (2005)
F MONITOR WELL RING
J EXT.
D EXT.
SW-5
SW-6
GW-5
GW-6 (Windmill-Livestock)
GW-7 (Water Well-Domestic)
SATELLITE #3
COUNTY ROAD #33
COUNTY RD. #32
STATE HWY. #93
PROPOSED VOLLMAN NO.2 WASTE DISPOSAL WELL
T-36N
R-73W
18
17
16
15
14
19
20
21
22
23
30
29
28
27
26
2009-2010 PROPOSED AREAS OF DEVELOPEMENT
2008-2009 RECLAIMED AREAS
EXCURSION WELLS
SPILL OUTLINES
SMITH RANCH-HIGHLAND PERMIT LINE
AIR SAMPLING STATION
GROUND WATER SAMPLING LOCATION
SURFACE WATER SAMPLING STATION
TREND WELL
HDPE CULVERT
STRAW BALE CHECK DAMS
CHANNEL EROSION NETTING
PIPELINE
POWERLINES
FENCE
EXISTING TOPSOIL
NEW OR ADDED TOPSOIL
RESTORATION COMPLETE - AWAITING DECOMISSIONING
RESTORATION IN PROCESS
ACTIVE - PRODUCTION
PROPOSED PRODUCTION
PAVED ROAD
GRAVEL ROAD
TWO TRACK
SCALE IN FEET
0 300 600 1200
OP-1-2
CAMECO
SMITH RANCH - HIGHLAND URANIUM PROJECT PERMIT TO MINE 633 AND 603
D-03