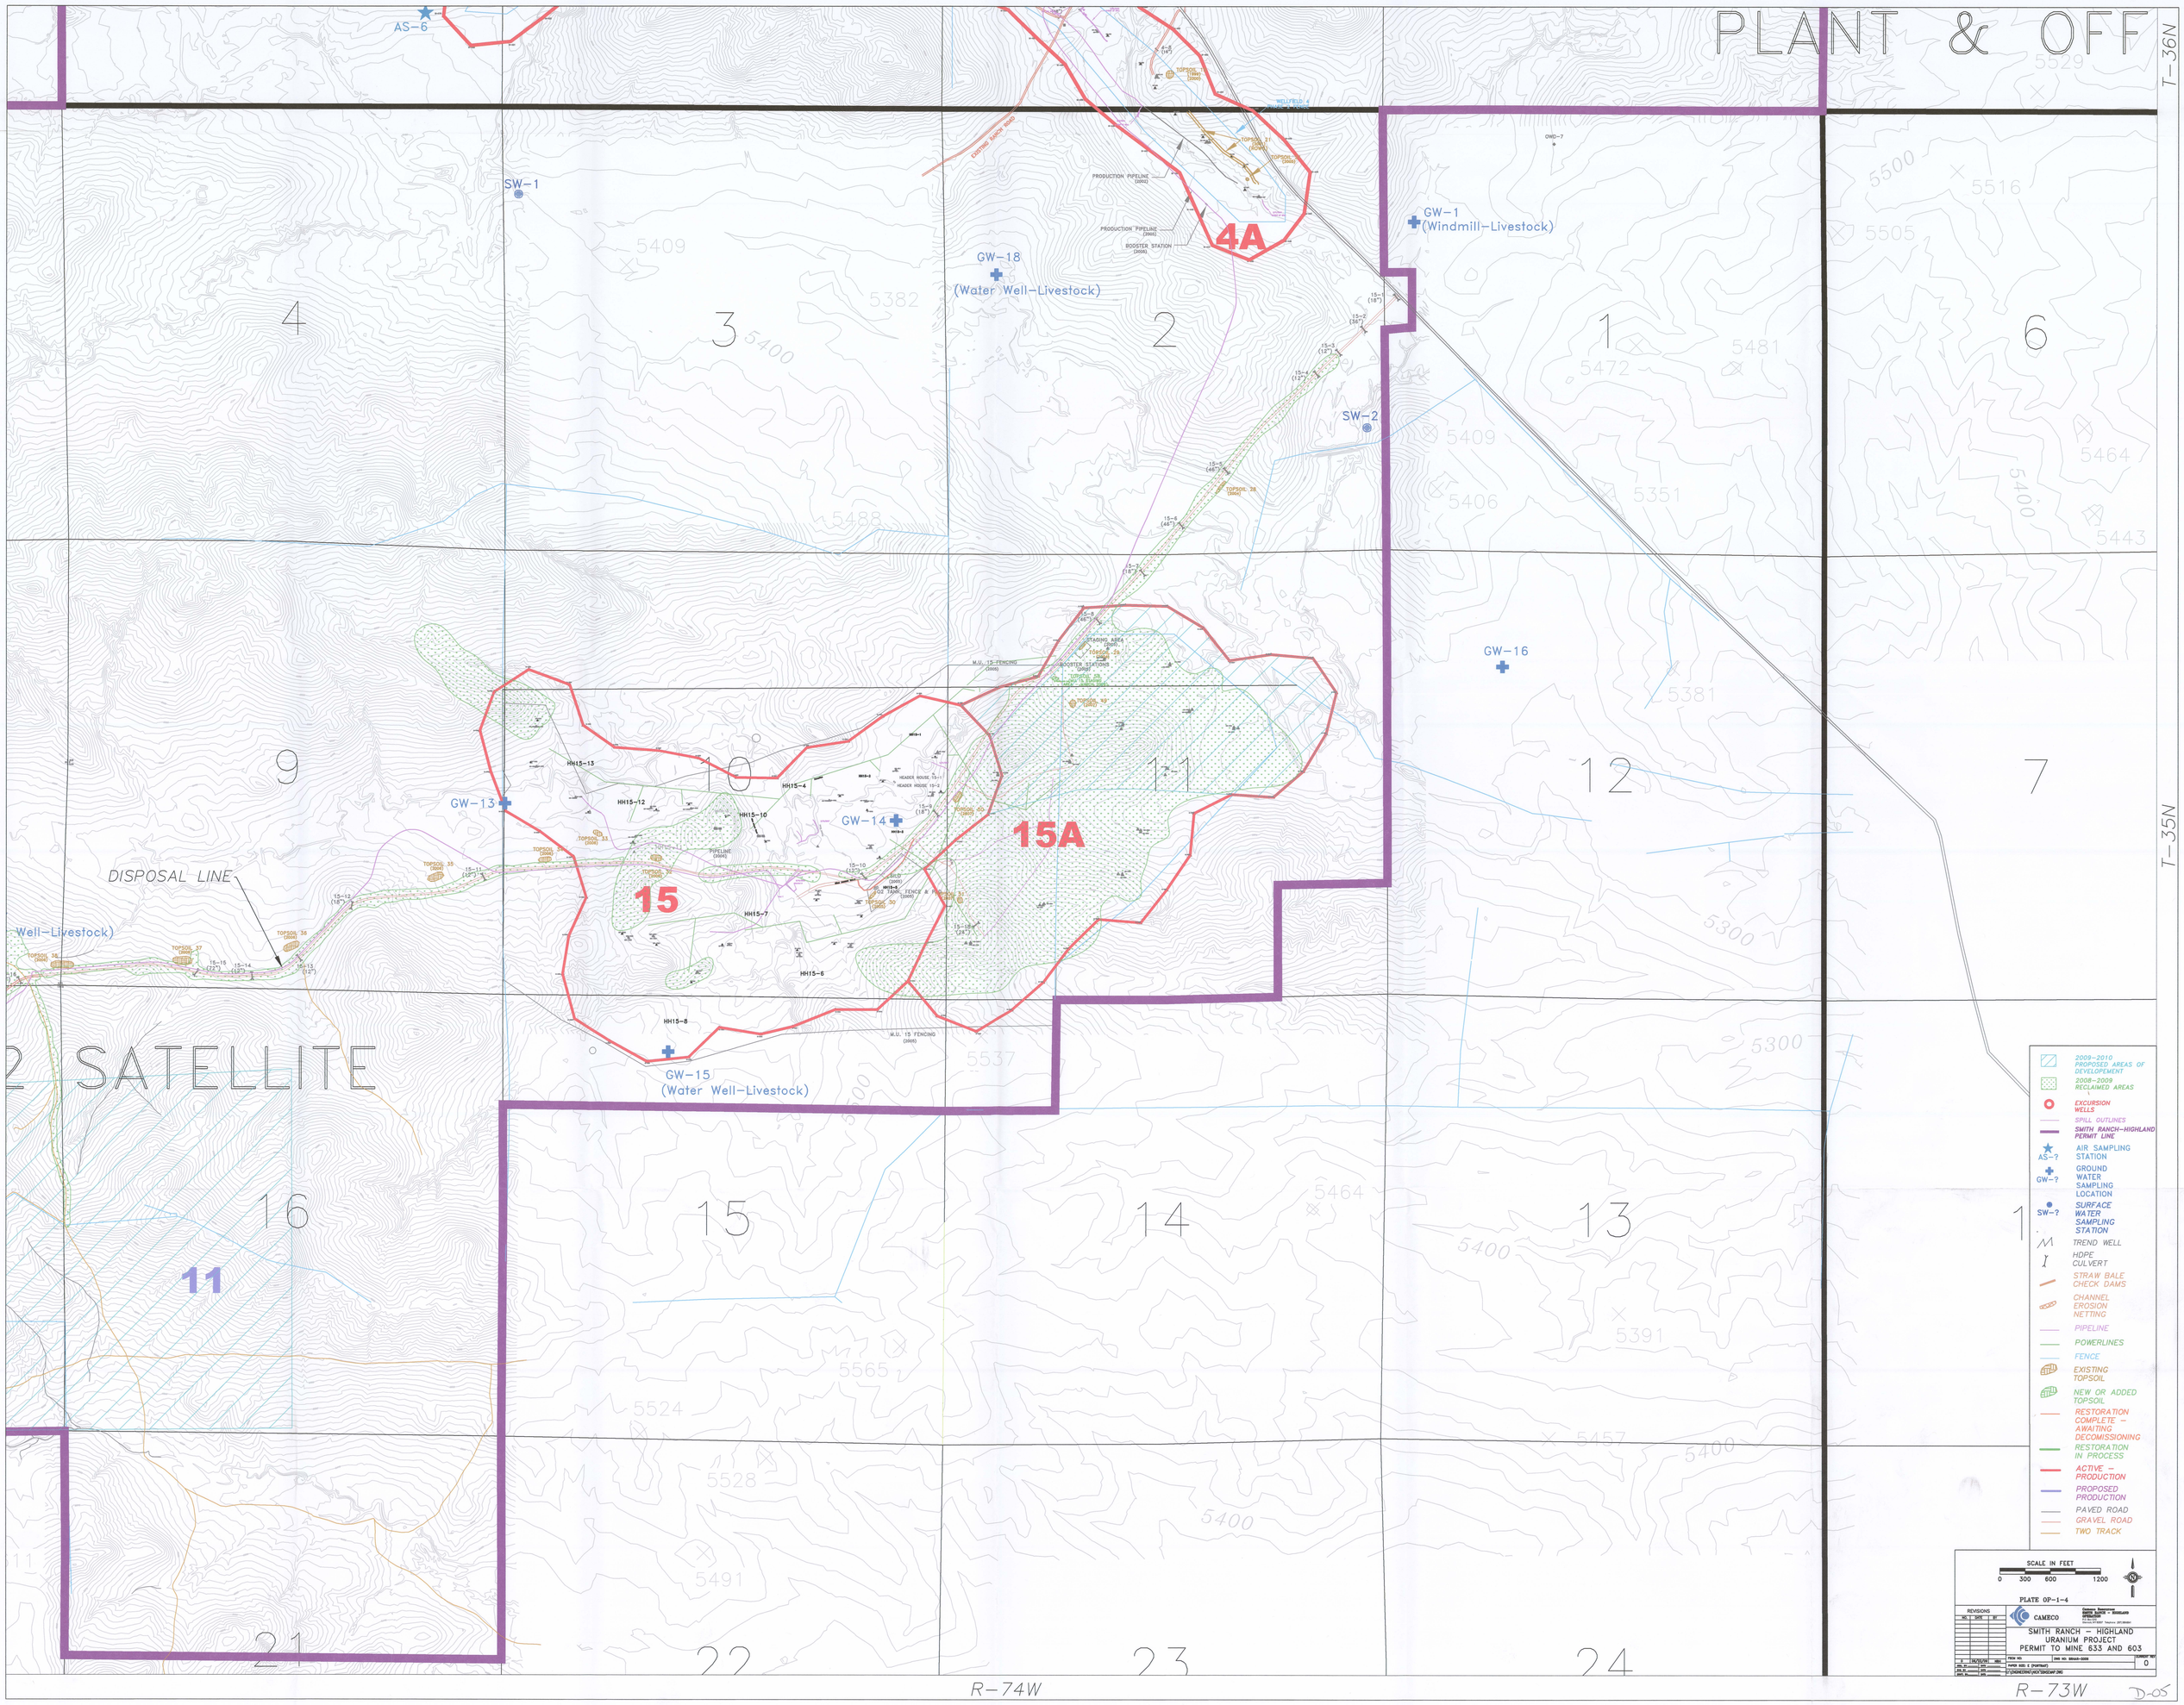
PLANT & OFF
T-36N
T-35N
R-74W
R-73W
AS-6
SW-1
SW-2
GW-1
(Windmill-Livestock)
GW-18
(Water Well-Livestock)
GW-16
GW-13
GW-14
GW-15
(Water Well-Livestock)
4A
15A
15
11
DISPOSAL LINE
Well-Livestock)
SATELLITE
2009-2010 PROPOSED AREAS OF DEVELOPEMENT
2008-2009 RECLAIMED AREAS
EXCURSION WELLS
SPILL OUTLINES
SMITH RANCH-HIGHLAND PERMIT LINE
AS-? AIR SAMPLING STATION
GW-? GROUND WATER SAMPLING LOCATION
SW-? SURFACE WATER SAMPLING STATION
TREND WELL
HDPE CULVERT
STRAW BALE CHECK DAMS
CHANNEL EROSION NETTING
PIPELINE
POWERLINES
FENCE
EXISTING TOPSOIL
NEW OR ADDED TOPSOIL
RESTORATION COMPLETE - AWAITING DECOMISSIONING
RESTORATION IN PROCESS
ACTIVE - PRODUCTION
PROPOSED PRODUCTION
PAVED ROAD
GRAVEL ROAD
TWO TRACK
SCALE IN FEET
0 300 600 1200
PLATE OP-1-4
REVISIONS
CAMECO
SMITH RANCH - HIGHLAND URANIUM PROJECT
PERMIT TO MINE 633 AND 603
D-05