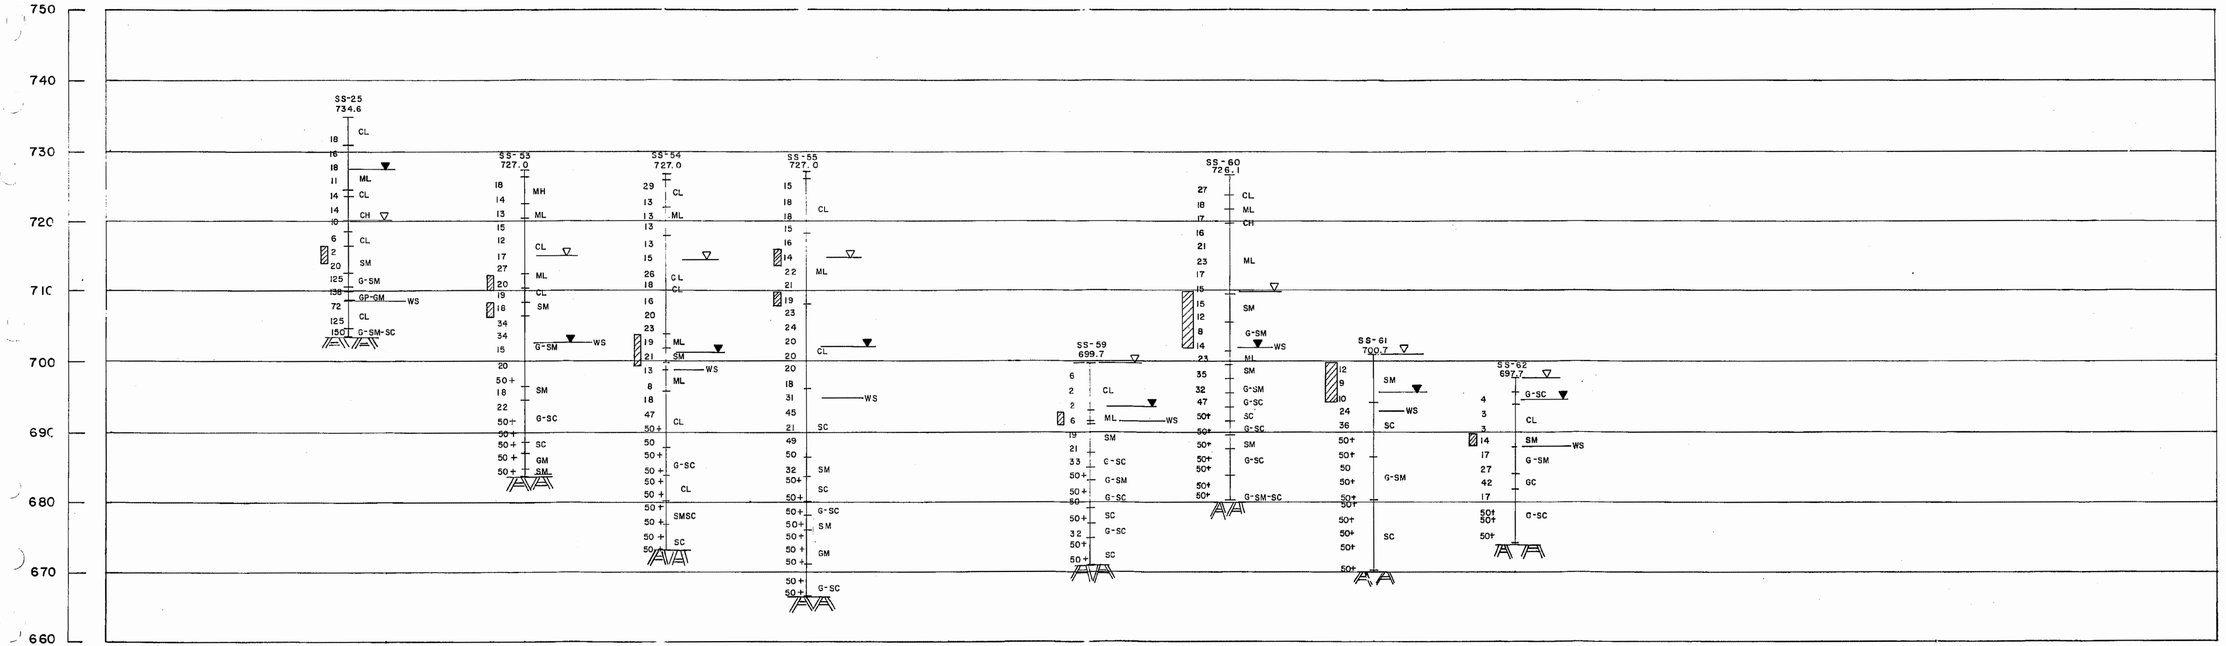

Added by Amendment 50

WATTS BAR NUCLEAR PLANT
FINAL SAFETY ANALYSIS REPORT

MISCELLANEOUS ERCW PIPING AND IE CONDUIT SOIL BORINGS
FIGURE 2.5-579