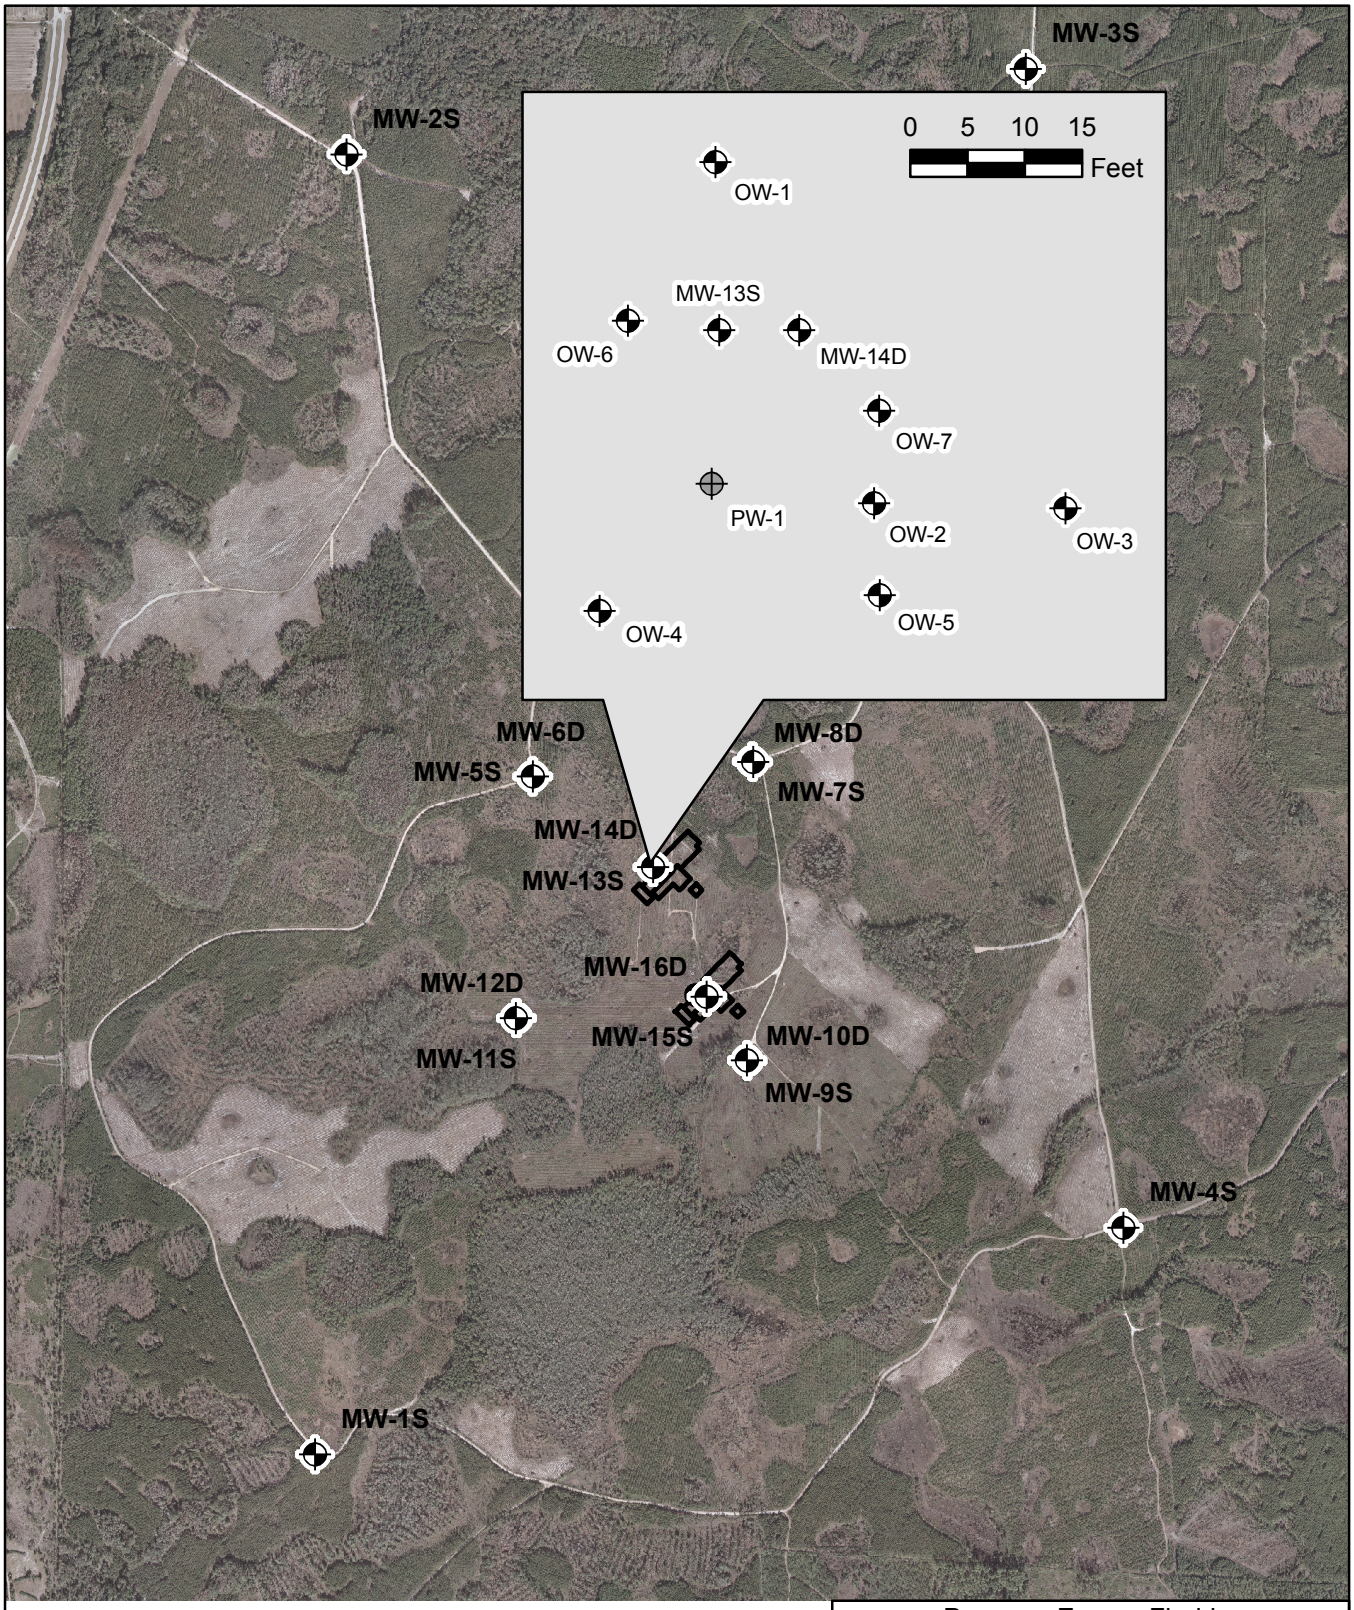

LEGEND

- Monitoring Well
- Pumping Well
- Proposed LNP 1 and 2 Structure

N
W E
S

0 250 500
Meters

0 1,000 2,000
Feet

Progress Energy Florida

Levy Nuclear Plant
Units 1 and 2
Part 3, Environmental Report

Aquifer Test Site
Location and Orientation

FIGURE 2.3-30

Rev 0