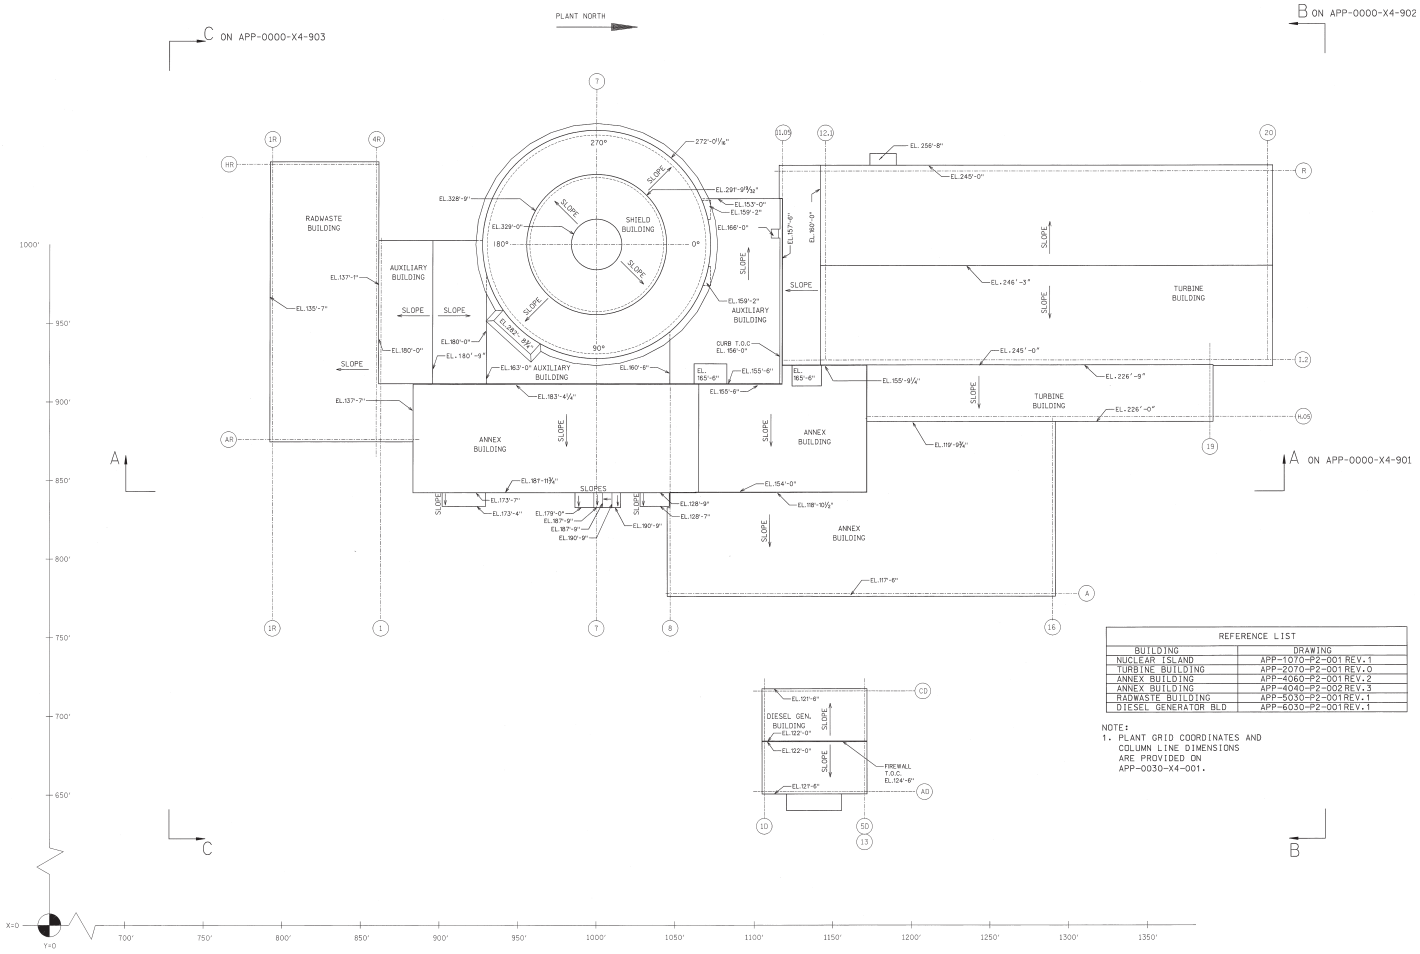


| REFERENCE LIST | |
|---|---|
| BUILDING | DRAWING |
| NUCLEAR ISLAND | APP-1070-P2-001 REV.1 |
| TURBINE BUILDING | APP-2070-P2-001 REV.0 |
| ANNEX BUILDING | APP-4060-P2-001 REV.2 |
| ANNEX BUILDING | APP-4040-P2-002 REV.3 |
| RADWASTE BUILDING | APP-5030-P2-001 REV.1 |
| DIESEL GENERATOR BLD | APP-6030-P2-001 REV.1 |

NOTE:
1. PLANT GRID COORDINATES AND COLUMN LINE DIMENSIONS ARE PROVIDED ON APP-0030-X4-001.

Progress Energy Florida

**Levy Nuclear Plant**
**Units 1 and 2**
**Part 3, Environmental Report**

AP1000 Plant Layout (Sheet 1 of 4)

FIGURE 3.1-2

Rev 0

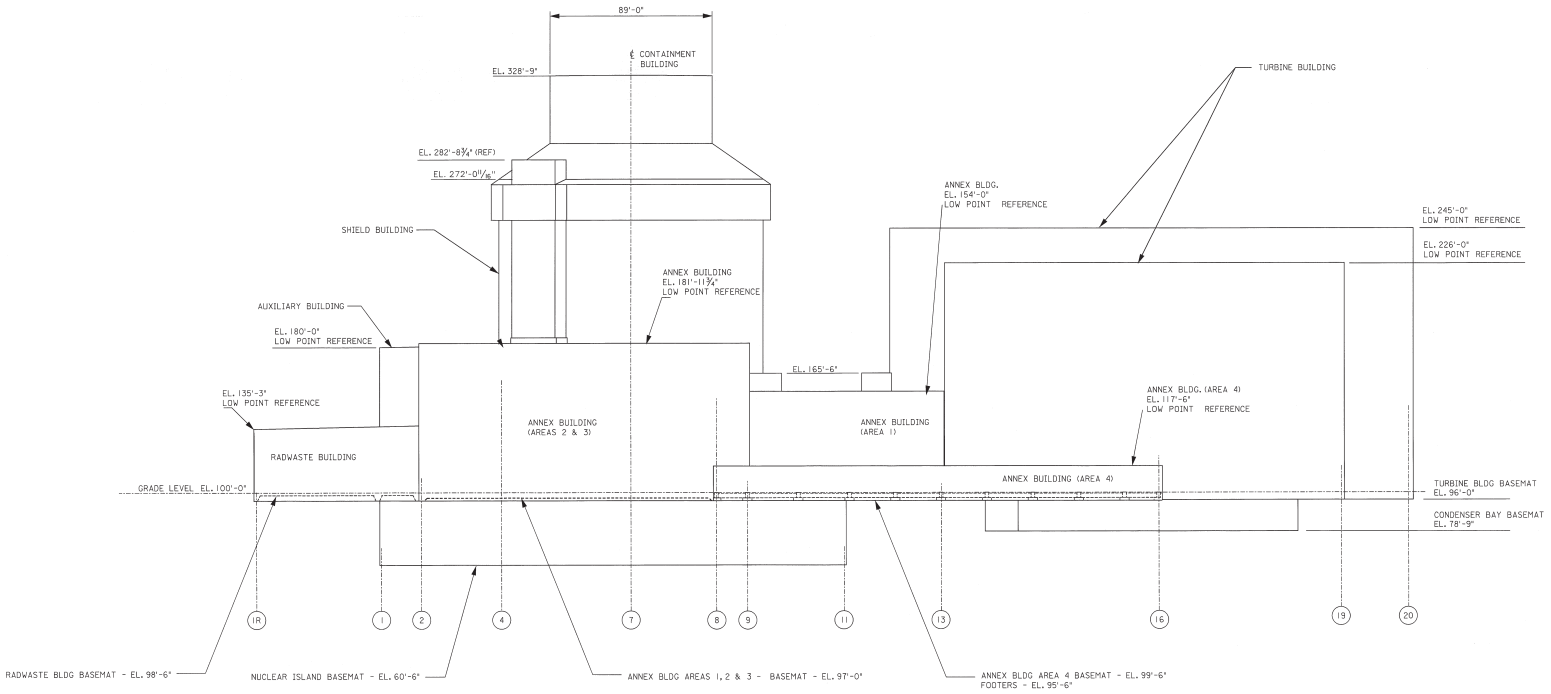


VIEW A-A FROM APP-0030-X4-001

LOOKING WEST

| LIST REFERENCE | |
|---|---|
| BUILDING | DRAWING |
| NUCLEAR ISLAND | APP-1000-P2-902 REV. 1 |
| TURBINE BUILDING | APP-2000-P2-902 REV. 0 |
| ANNEX BUILDING | APP-4000-P2-901 REV. 1 |
| RADWASTE BUILDING | APP-5000-P2-001 REV. 1 |
| PLANT GRID COORD. PLAN | APP-0030-X4-001 REV. C |
| PLANT GRID COORD. ROOF PLAN | APP-0070-X4-001 REV. A |

Progress Energy Florida

**Levy Nuclear Plant**
**Units 1 and 2**
**Part 3, Environmental Report**

AP1000 Plant Layout (Sheet 2 of 4)

FIGURE 3.1-2

Rev 0

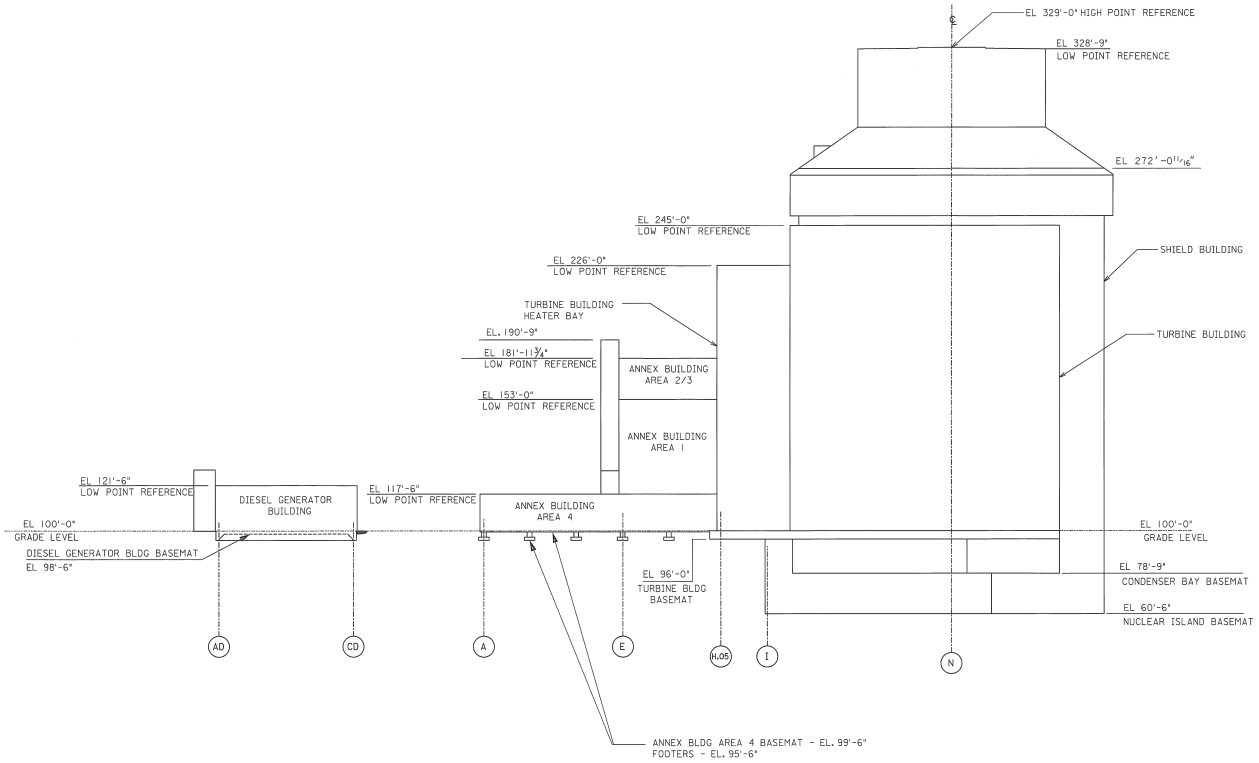


VIEW B-B
APP-0030-X4-001
LOOKING SOUTH

| LIST REFERENCE | |
|---|---|
| BUILDING | DRAWING |
| NUCLEAR ISLAND | APP-1000-P2-902 REV. 1 |
| TURBINE BUILDING | APP-2000-P2-905 REV. 0 |
| ANNEX BUILDING | APP-4000-P2-902 REV. 1 |
| RADWASTE BUILDING | APP-5000-P2-001 REV. 1 |
| PLANT GRID COORD. PLAN | APP-0030-X4-001 REV. C |
| PLANT GRID COORD. ROOF PLAN | APP-0070-X4-001 REV. A |

Progress Energy Florida

**Levy Nuclear Plant**
**Units 1 and 2**
**Part 3, Environmental Report**

AP1000 Plant Layout (Sheet 3 of 4)

FIGURE 3.1-2

Rev 0

| LIST REFERENCE | |
|---|---|
| BUILDING | DRAWING |
| NUCLEAR ISLAND | APP-1000-P2-902 REV. 1 |
| TURBINE BUILDING | APP-2000-P2-901 REV. 0 |
| ANNEX BUILDING | APP-4000-P2-903 REV. 1 |
| RADWASTE BUILDING | APP-5000-P2-001 REV. 1 |
| PLANT GRID COORD. PLAN | APP-0030-X4-001 REV. C |
| PLANT GRID COORD. ROOF PLAN | APP-0070-X4-001 REV. A |

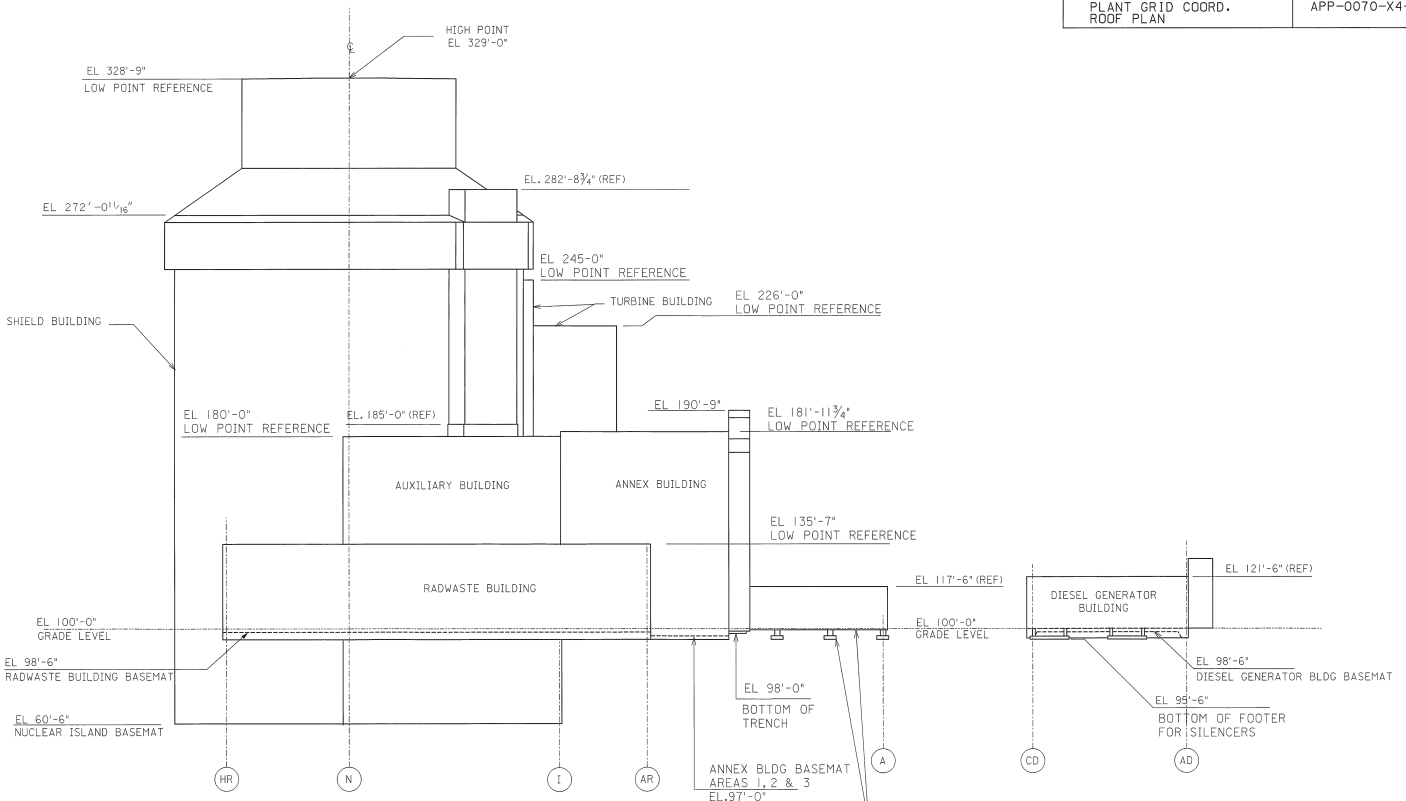


VIEW C-C
0030-X4-001
LOOKING NORTH

Progress Energy Florida

**Levy Nuclear Plant**
**Units 1 and 2**
**Part 3, Environmental Report**

AP1000 Plant Layout (Sheet 4 of 4)

FIGURE 3.1-2

Rev 0