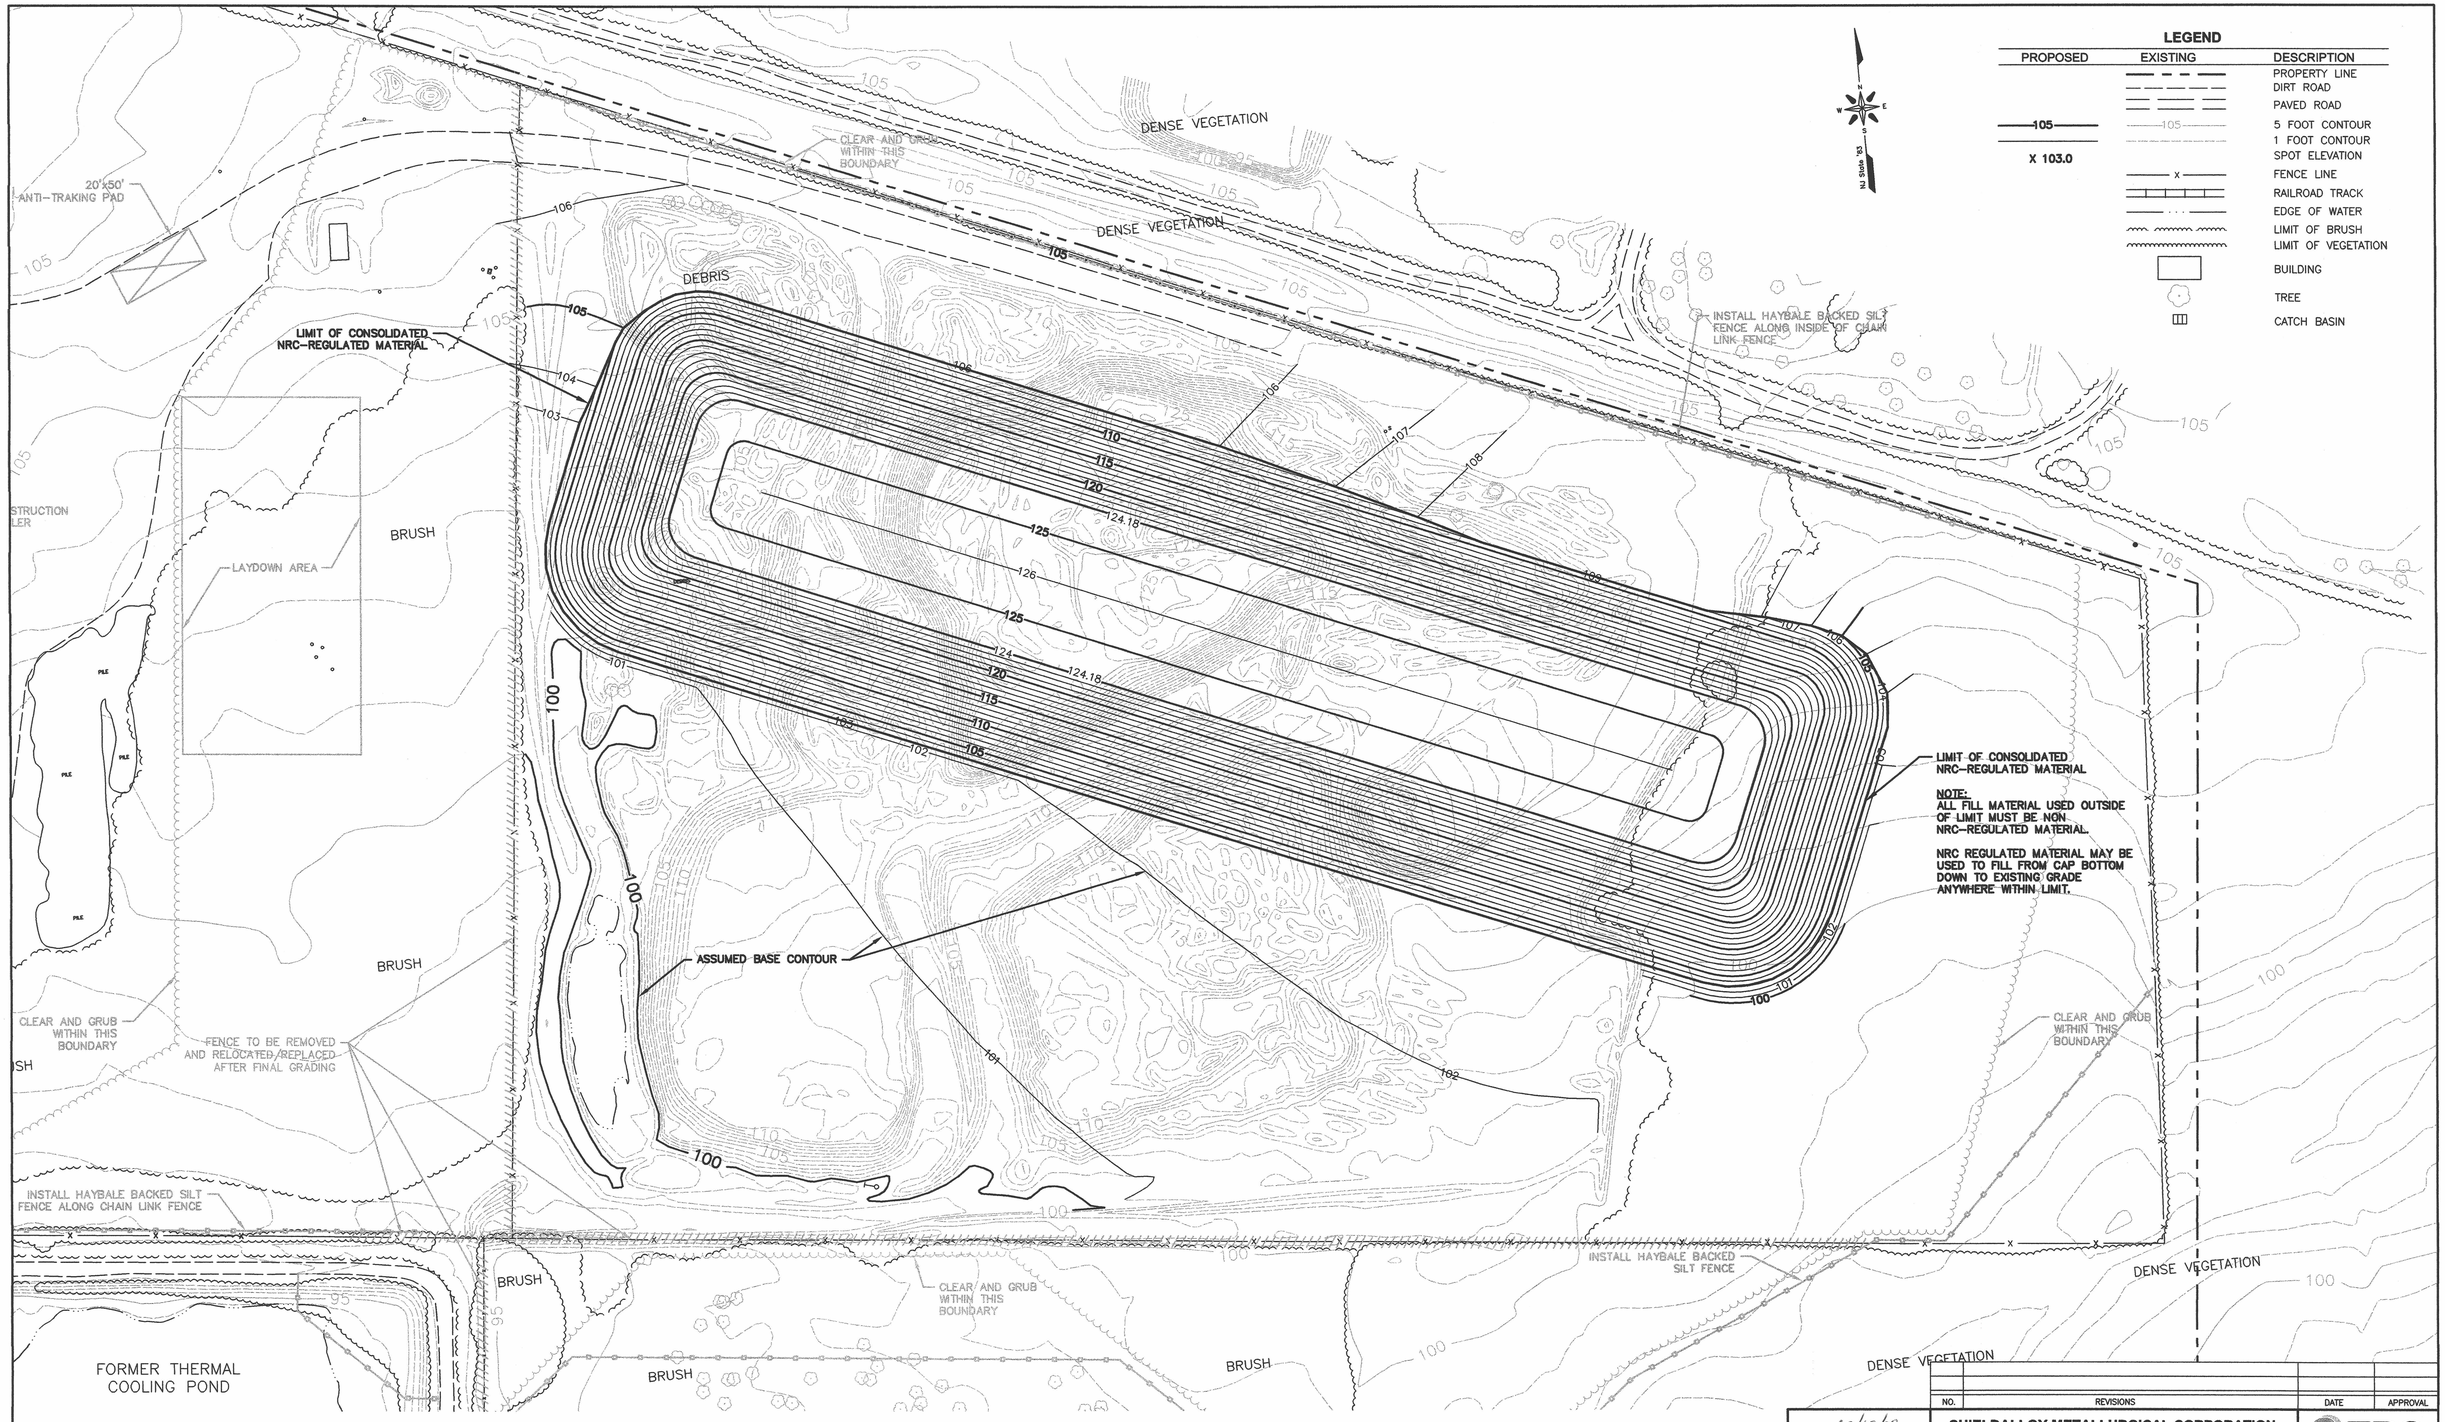

SOURCE:
PHOTOMETRIC SURVEY BY PROMAPS
DATED JANUARY 18, 2005.

NOTE:
HORIZONTAL DATUM IS NEW JERSEY
STATE PLANE COORDINATES NAD '83.

VERTICAL DATUM IS NAVD 88.

NO.	REVISIONS	DATE	APPROVAL

DATE 08/28/09
CARL N. STOPPER
PROFESSIONAL ENGINEER
NJ PE #GE 37254

SHIELDALLOY METALLURGICAL CORPORATION
NEWFIELD, NEW JERSEY
DECOMMISSIONING PLAN FOR THE SMC FACILITY
REV. 1B

STORAGE YARD ENGINEERED BARRIER D-05

NRC REGULATED MATERIAL RELOCATION AND RE-GRADING PLAN

TRC
21 Griffin Road North
Windsor, CT 06095
(860) 298-9692

DESIGN:	SWL	8/13/09
DRAWN:	KDH	8/13/09
CHECKED:	CNS	8/13/09
SCALE: 1"=40'		
PROJECT: 105106-000100-000000		
DRAWING		

C-4

J:\CAD\105106\000100\CAP Design 7-09\
C1-C8.dwg Layout:C-4 August 25, 2009-1:03PM Khollenbeck