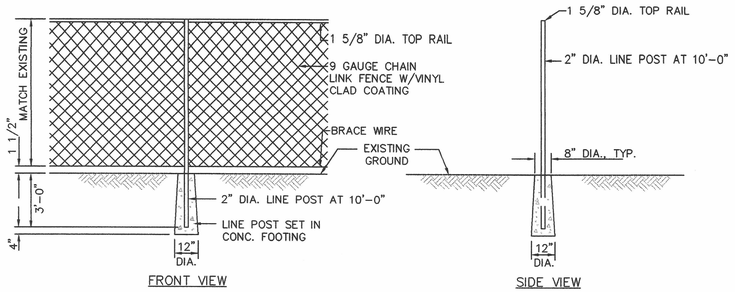

CHAIN LINK FENCE DETAIL
NTS

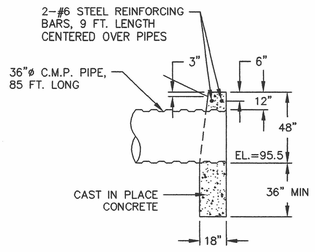

INLET HEADWALL SECTION VIEW
NTS

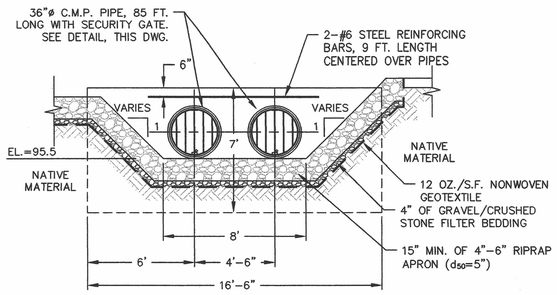

INLET HEADWALL DETAIL
NTS

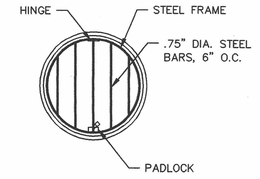

INLET SECURITY GATE DETAIL
NTS

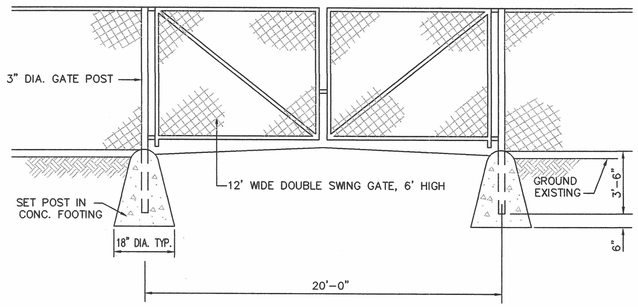

CHAIN LINK FENCE GATE DETAIL
NTS

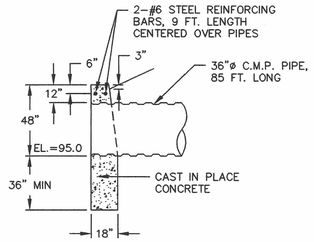

OUTLET HEADWALL SECTION VIEW
NTS

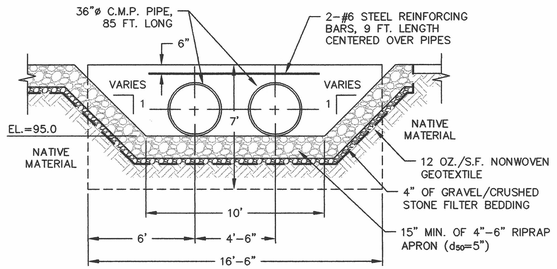

OUTLET HEADWALL DETAIL
NTS

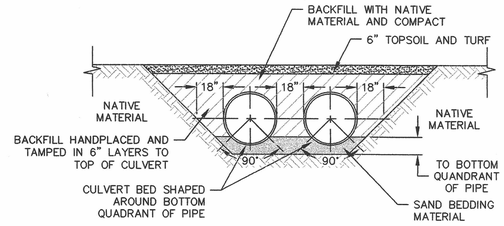

OUTLET PIPE SECTION TRENCH DETAIL
NTS

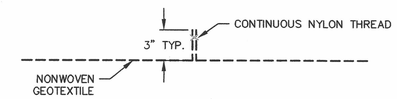

TYPICAL GEOTEXTILE CONNECTION DETAILS
NTS

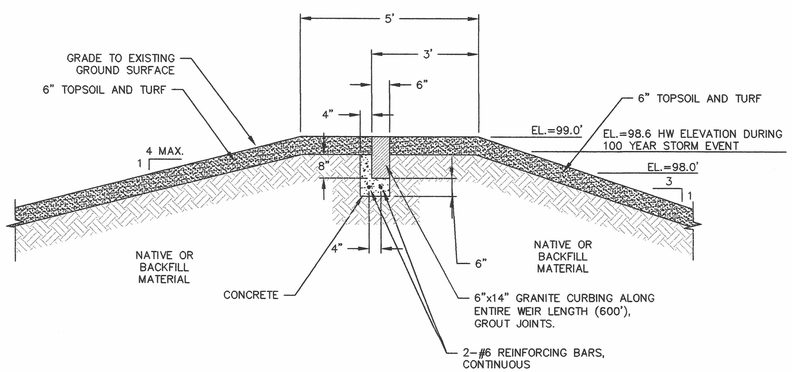

WEIR DETAIL
NTS

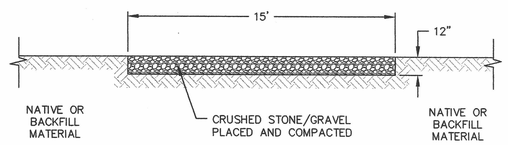

GRAVEL ROADWAY DETAIL (TYP)
NTS

NO.	REVISIONS	DATE	APPROVAL

DATE 08/28/09
CARL N. STOPPER
PROFESSIONAL ENGINEER
NJ PE #GE 37254

SHIELDALLOY METALLURGICAL CORPORATION
NEWFIELD, NEW JERSEY
DECOMMISSIONING PLAN FOR THE SMC FACILITY
REV. 1B

STORAGE YARD
ENGINEERED BARRIER

CONSTRUCTION DETAILS

D-11

TRC
21 Griffin Road North
Windsor, CT 06095
(860) 298-9692

DESIGN:	SWL	8/13/09
DRAWN:	KDH	8/13/09
CHECKED:	CNS	8/13/09
SCALE: NTS		
PROJECT: 105106-000000-000100		
DRAWING		

D-2

J:\CAD\105106\000100\CAP Design 7-09\
D-2.dwg Layout:D-2 August 25, 2009-1:07PM Khollenbeck