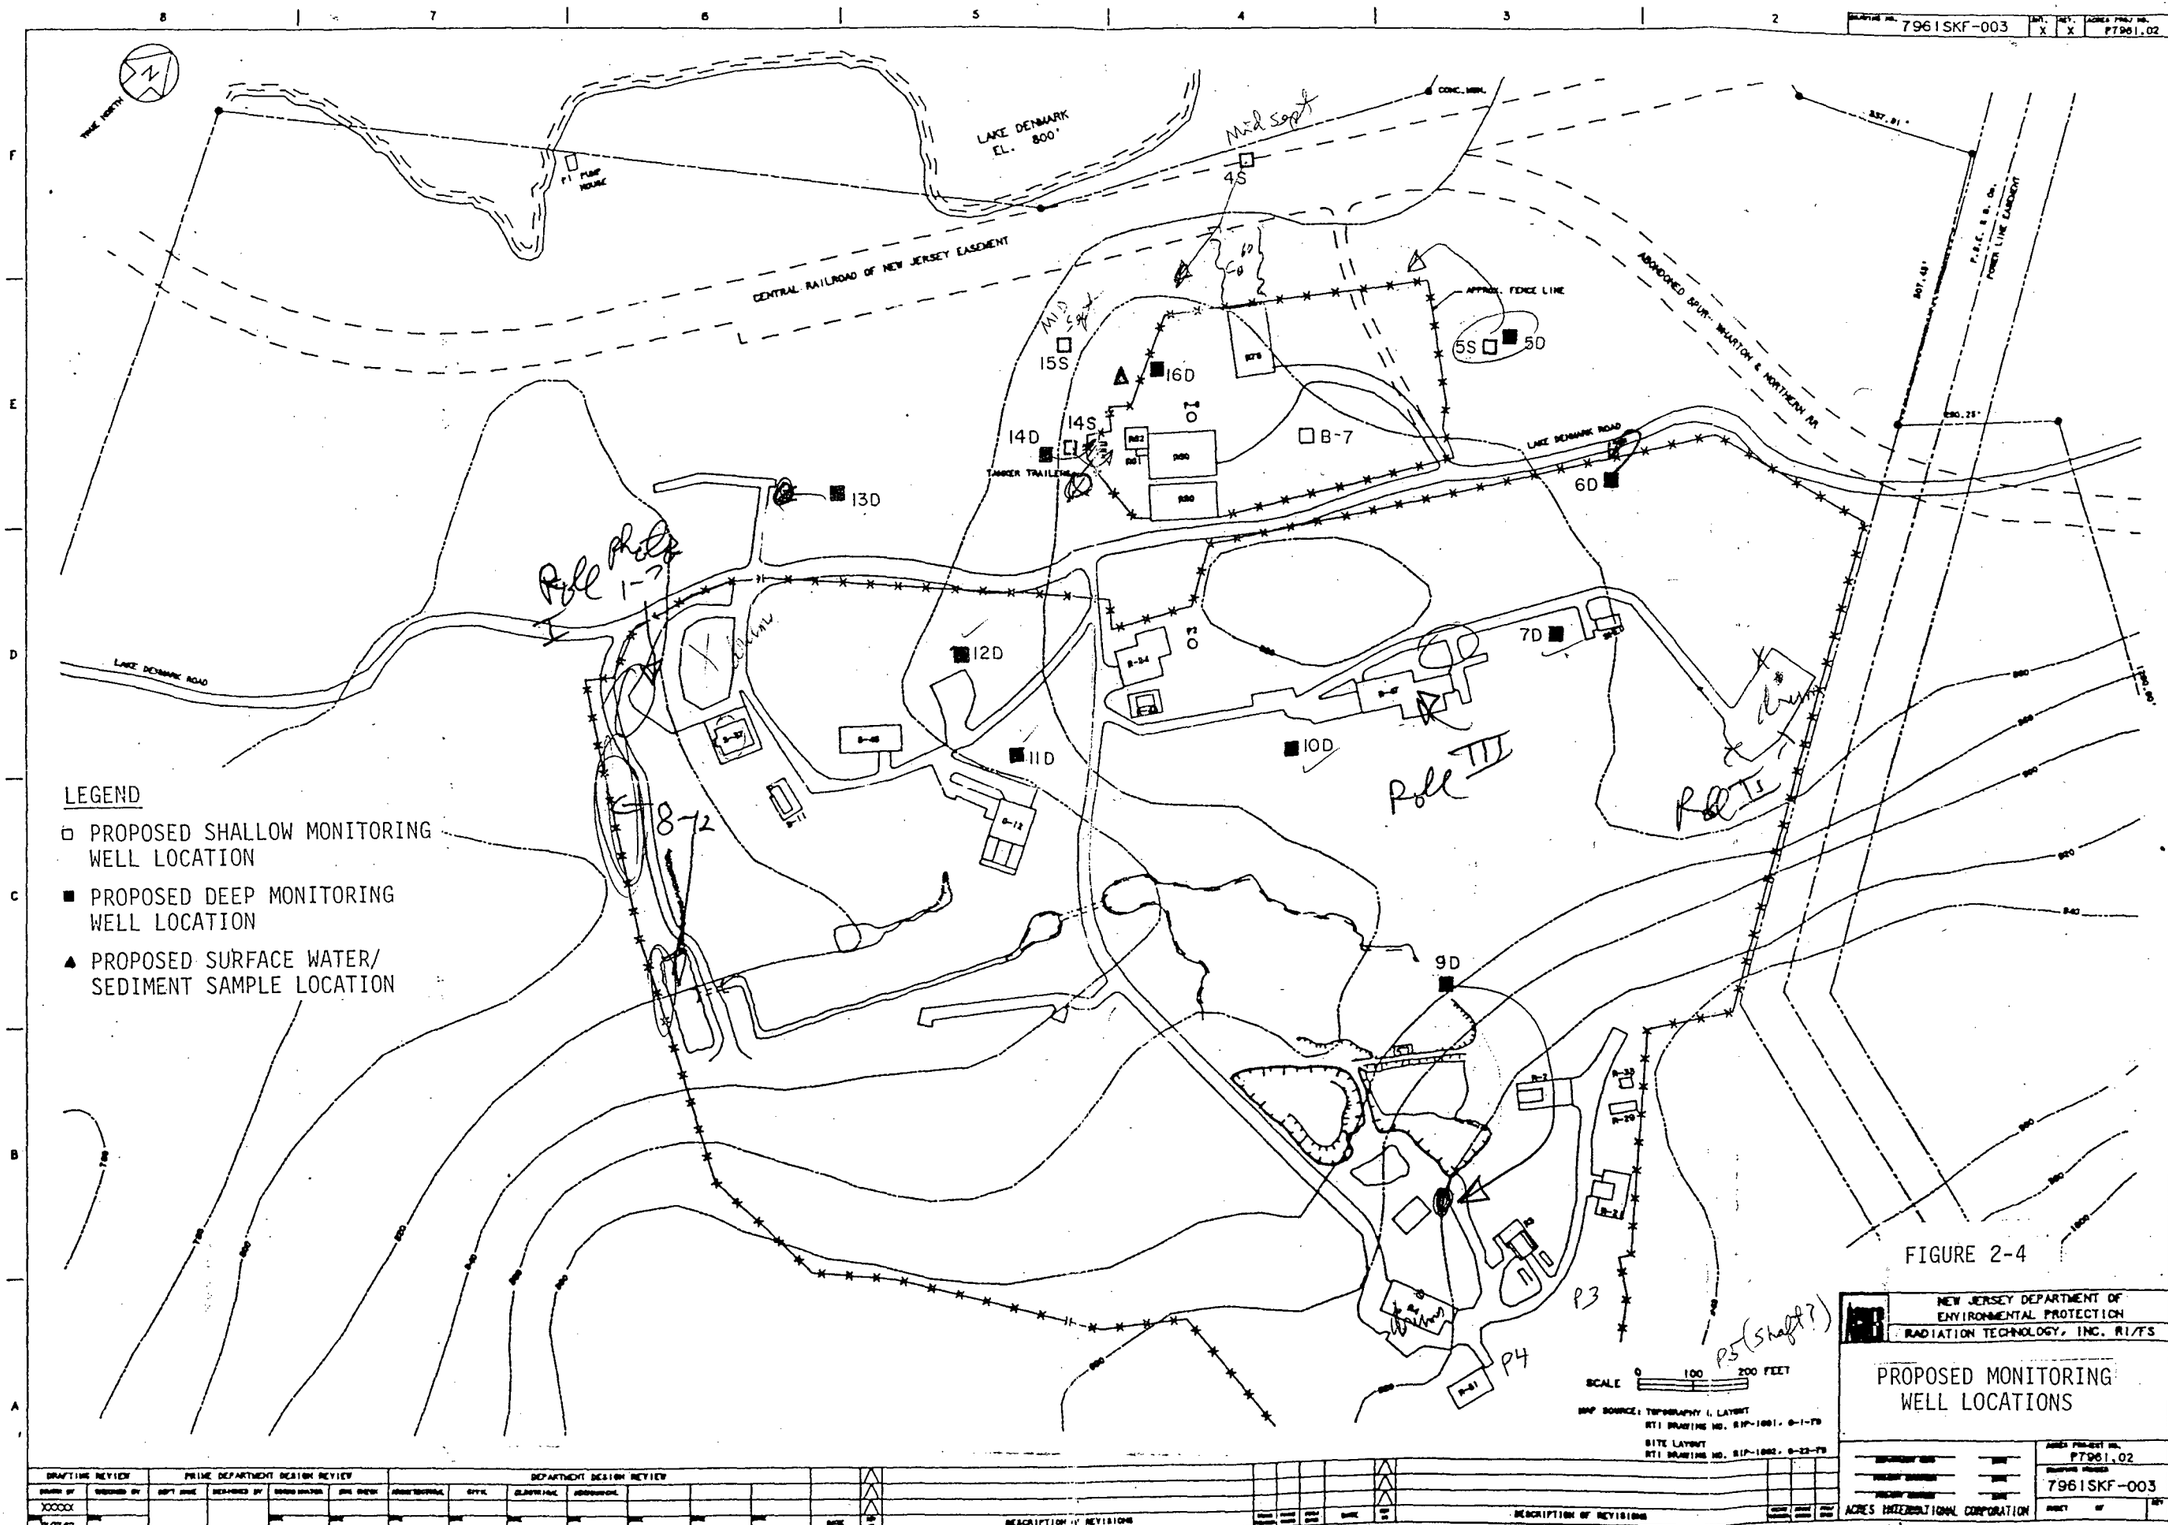
LAKE DENMARK EL. 800'
CENTRAL RAILROAD OF NEW JERSEY EASEMENT
ABANDONED SPUR - WHARTON & NORTHERN RR
LAKE DENMARK ROAD
APPROX. FENCE LINE
TANKER TRAILER
4S
5S
5D
6D
7D
8-12
9D
10D
11D
12D
13D
14S
14D
15S
16D
B-7
P3
P4
P5 (shaft?)
LEGEND
PROPOSED SHALLOW MONITORING WELL LOCATION
PROPOSED DEEP MONITORING WELL LOCATION
PROPOSED SURFACE WATER/ SEDIMENT SAMPLE LOCATION
SCALE 0 100 200 FEET
NEW JERSEY DEPARTMENT OF ENVIRONMENTAL PROTECTION
RADIATION TECHNOLOGY, INC. RI/FS
PROPOSED MONITORING WELL LOCATIONS
ACRES INTERNATIONAL CORPORATION
P7961.02
7961SKF-003

FIGURE 2-4