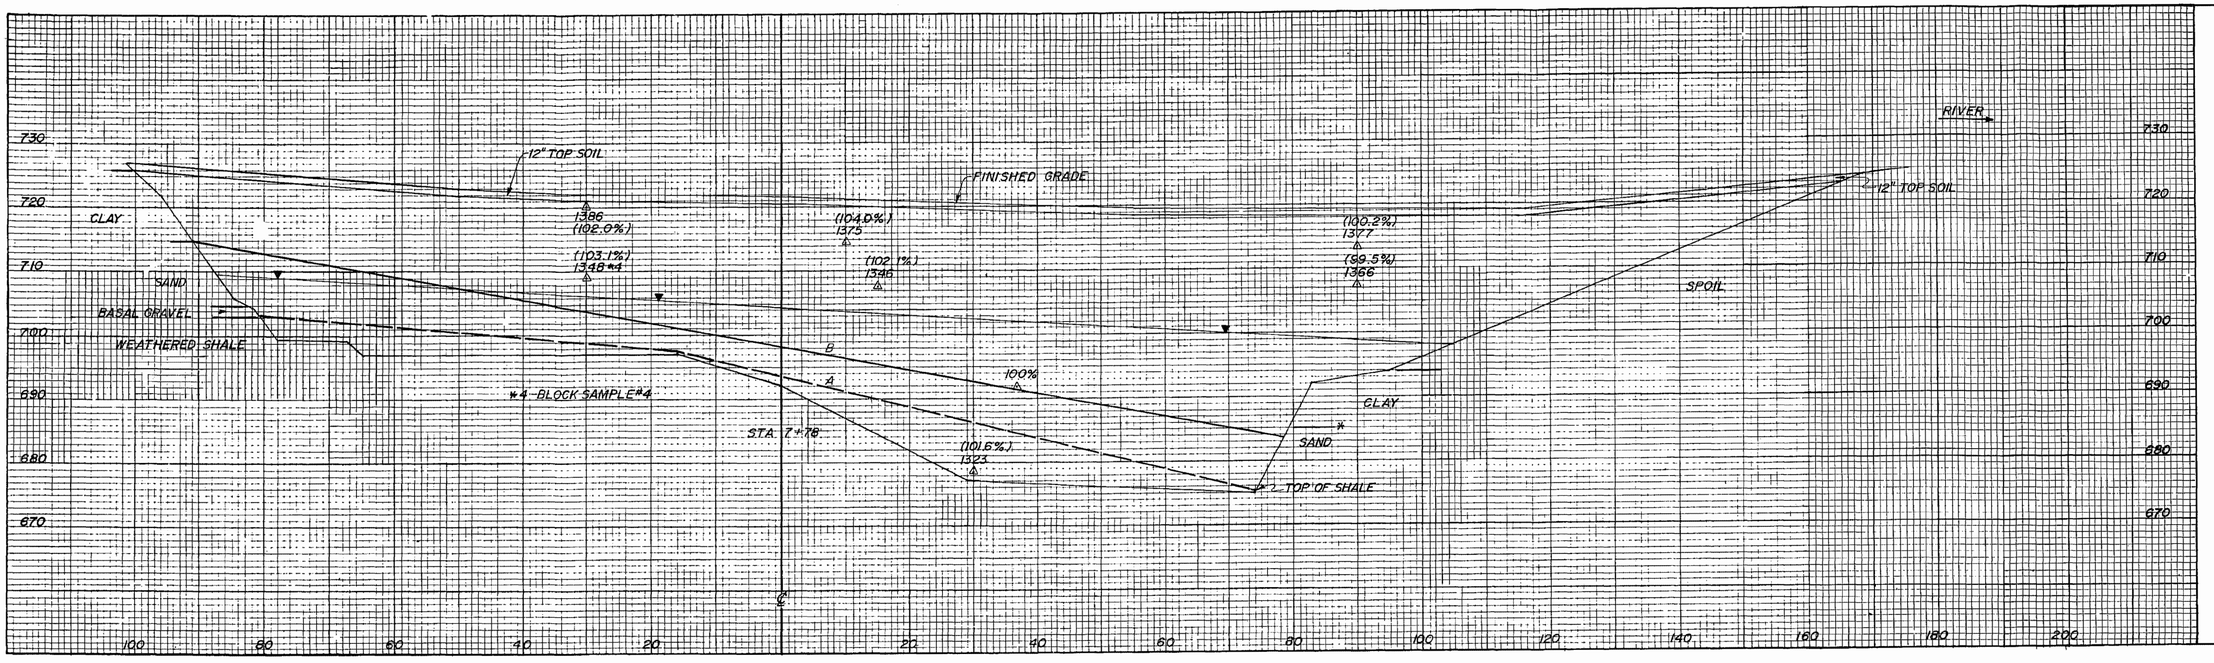

LEGEND:

- △ DENSITY TEST
- 1366 TEST NUMBER
- (101.6%) % MAXIMUM DRY DENSITY ASTM D698.
- ▼ WATER TABLE
- B POSTULATED FAILURE PLANE AT INTERFACE BETWEEN TYPE A, EARTHFILL (95% MAXIMUM DRY DENSITY) AND TYPE A1 EARTHFILL (100% MAXIMUM DRY DENSITY)
- A POSTULATED FAILURE PLANE
- —✳— ASSUMED INTERFACE

ADDED BY AMENDMENT 59

YARD

UNDERGROUND BARRIER
TRENCH A
STA 7+ 78

WATTS BAR NUCLEAR PLANT
TENNESSEE VALLEY AUTHORITY
DIVISION OF ENGINEERING DESIGN

DRAWN	TRACED	CHECKED	APPROVED

DRG. NO. FSAR 2.5-597