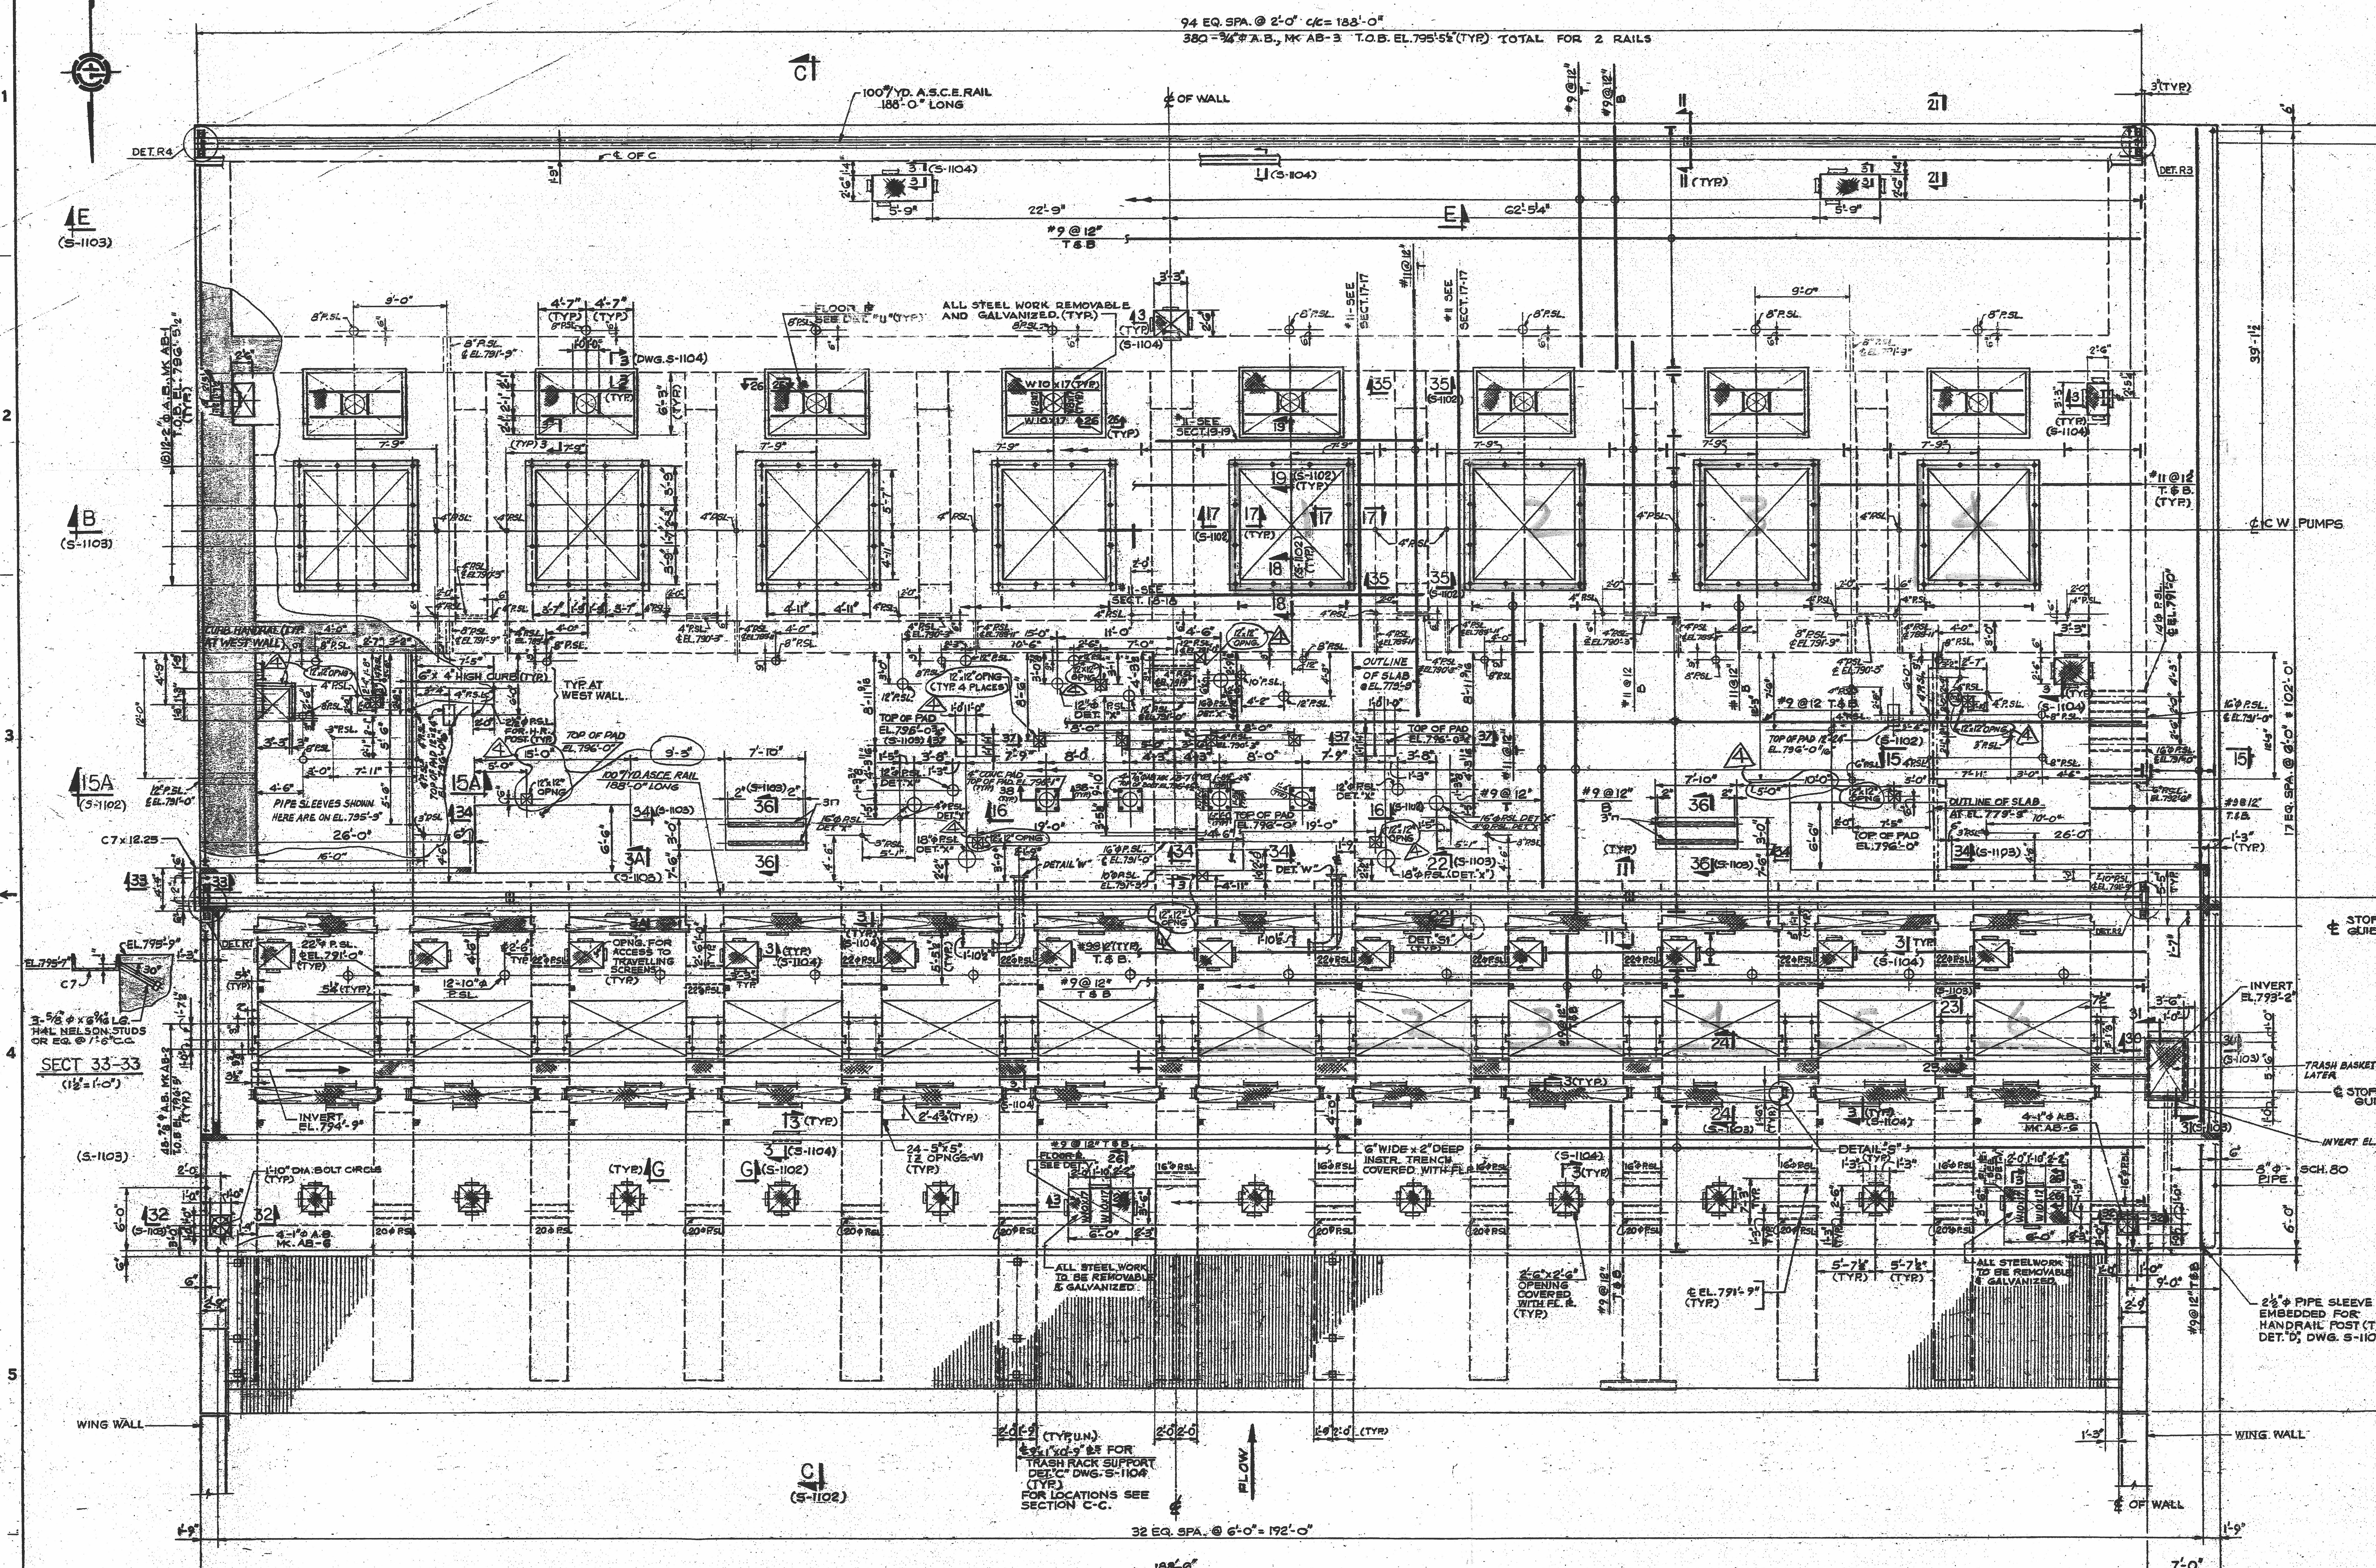

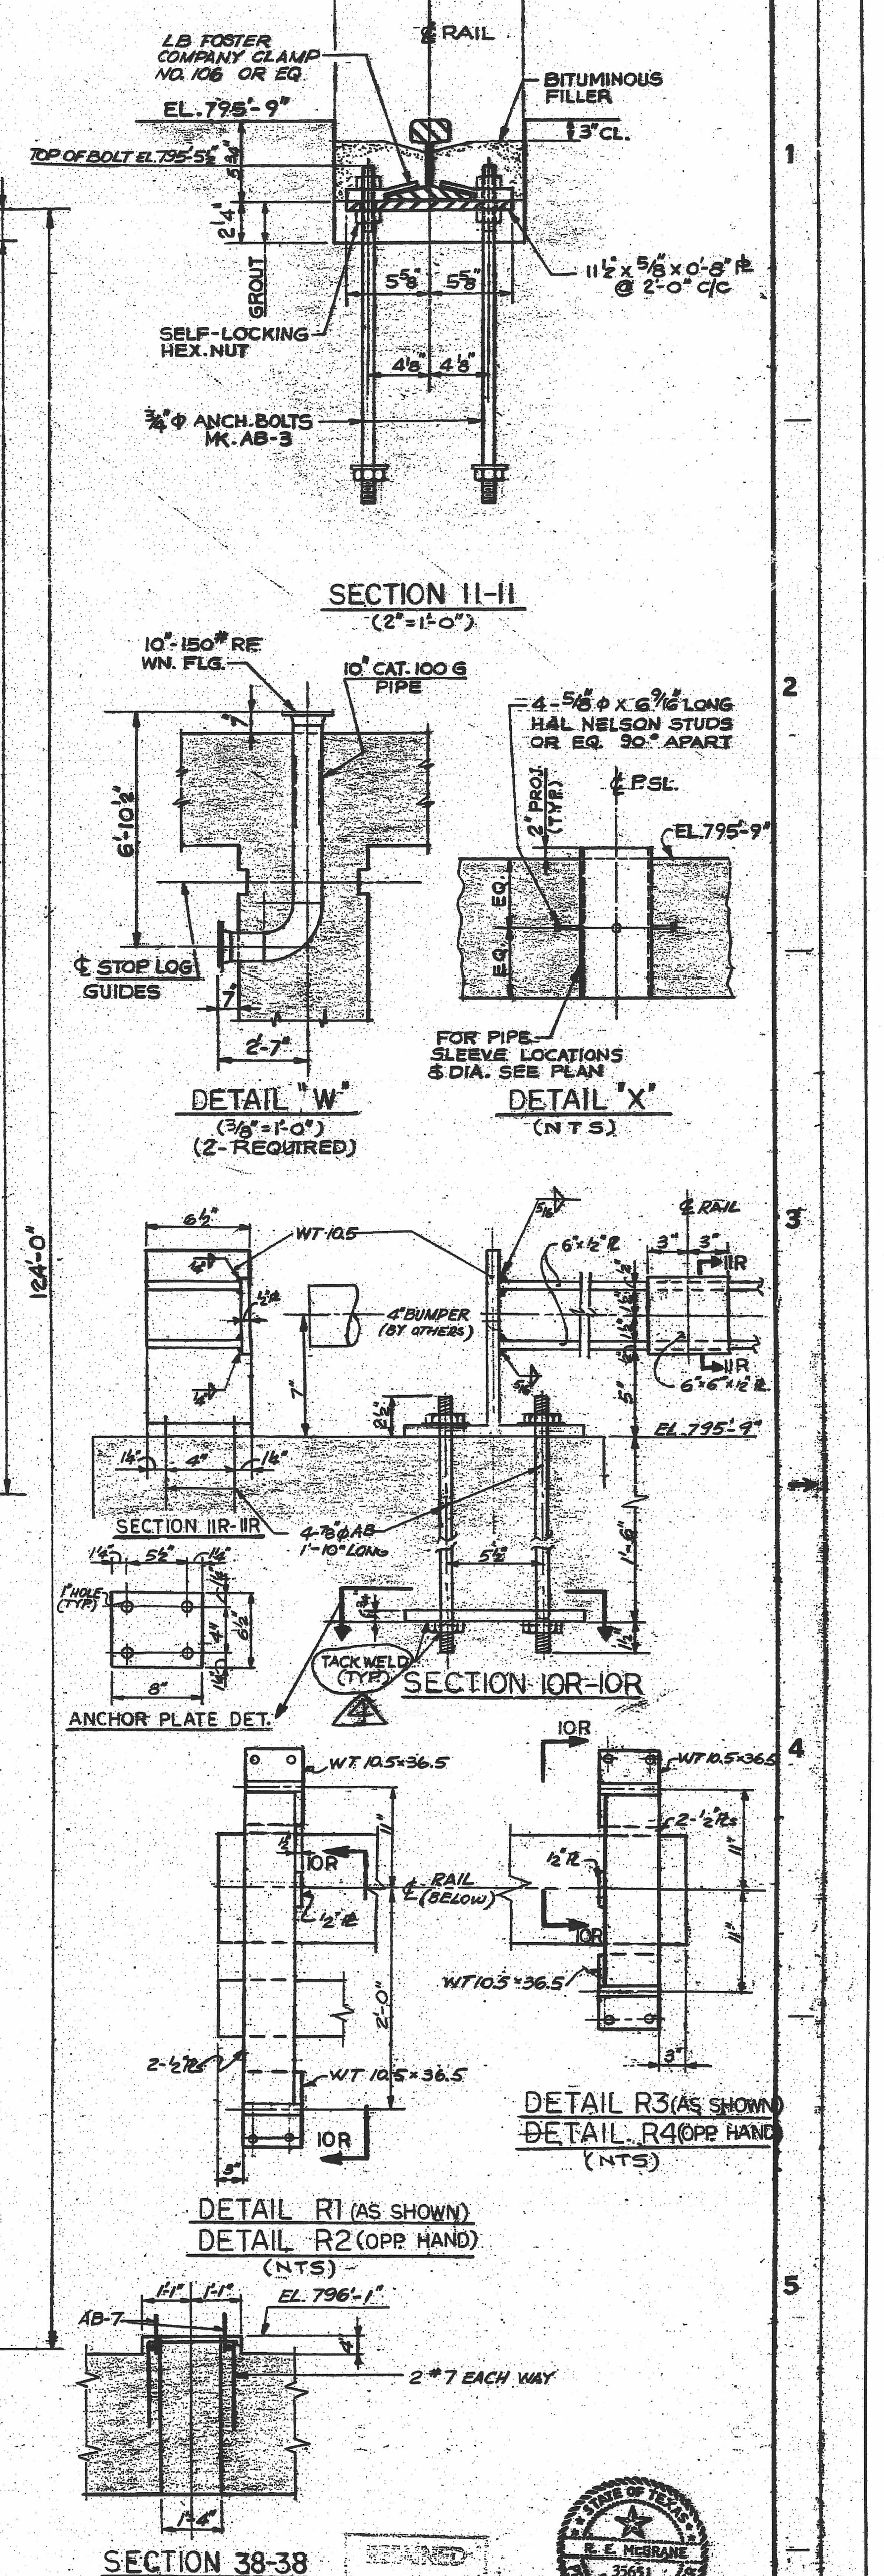

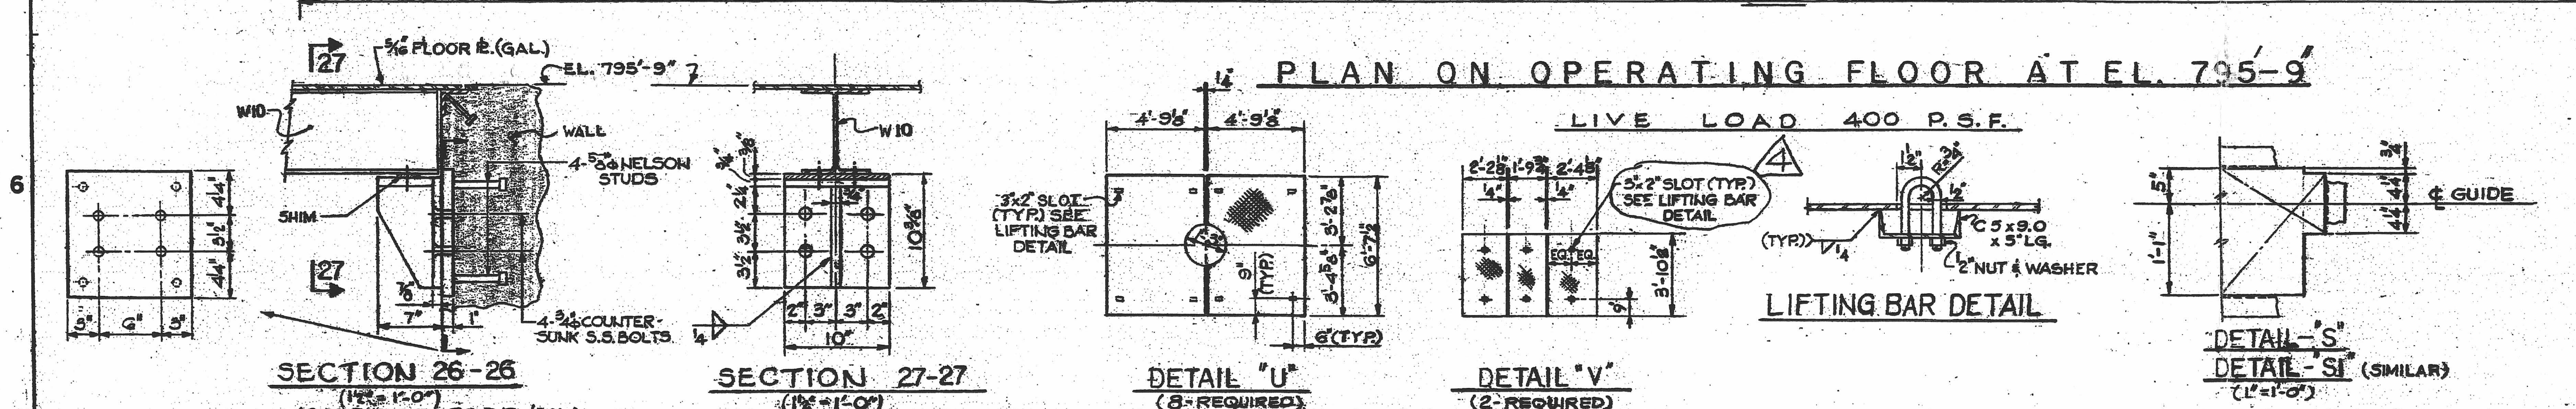

PLAN ON OPERATING FLOOR AT EL. 795'-9"

LIVE LOAD 400 P.S.F.

NOTES:

1. FOR GENERAL NOTES SEE DWG.# S-1101.
2. FOR EXCAVATION REQUIREMENTS SEE SPECIFICATION NO. 2323-SS-6 & DWG.# 2323-S-0107.
3. FOR WALL PIPE SLEEVE DETAIL SEE DETAIL "P" ON DWG.# S-0785, UNLESS NOTED. FOR SLAB PIPE SLEEVE DETAIL SEE DETAIL "X" THIS DWG.

THE FINAL GIBBS & HILL, INC. ISSUE OF DRAWING NO. 2323-S-1100 IS REVISION NO. 4 DATE 11-22-76

4	11-22-76	T.H.	C.Z.	ENLARGED PADS & OPNGS AS NOTED
3	6-23-76	A.D.	C.Z.	REVISED AS NOTED
2	3-12-76	A.D.	C.Z.	REVISED AS NOTED
1	3-5-76	A.D.	C.Z.	CONSTRUCTION
0	2-11-76	P.S.T.	C.Z.	CLIENT'S APPROVAL

RETAINED IN HARD COPY

R. E. McBRANE 35651 REGISTERED PROFESSIONAL ENGINEER — STATE OF TEXAS

TEXAS UTILITIES SERVICES INC.
AGENT FOR:
DALLAS POWER & LIGHT COMPANY
TEXAS ELECTRIC SERVICE COMPANY
TEXAS POWER & LIGHT COMPANY

COMANCHE PEAK S.E.S.
1980-82 — 2300 MW INSTALLATION

CIRCULATING WATER INTAKE STRUCTURE PLAN AT EL. 795'-9"

Gibbs & Hill, Inc. — ENGINEERS, DESIGNERS, CONSTRUCTORS — NEW YORK

SCALE: 3/16" = 1'-0" U.O.N.

2323-S-1100

JOB NO. 2323

D-07