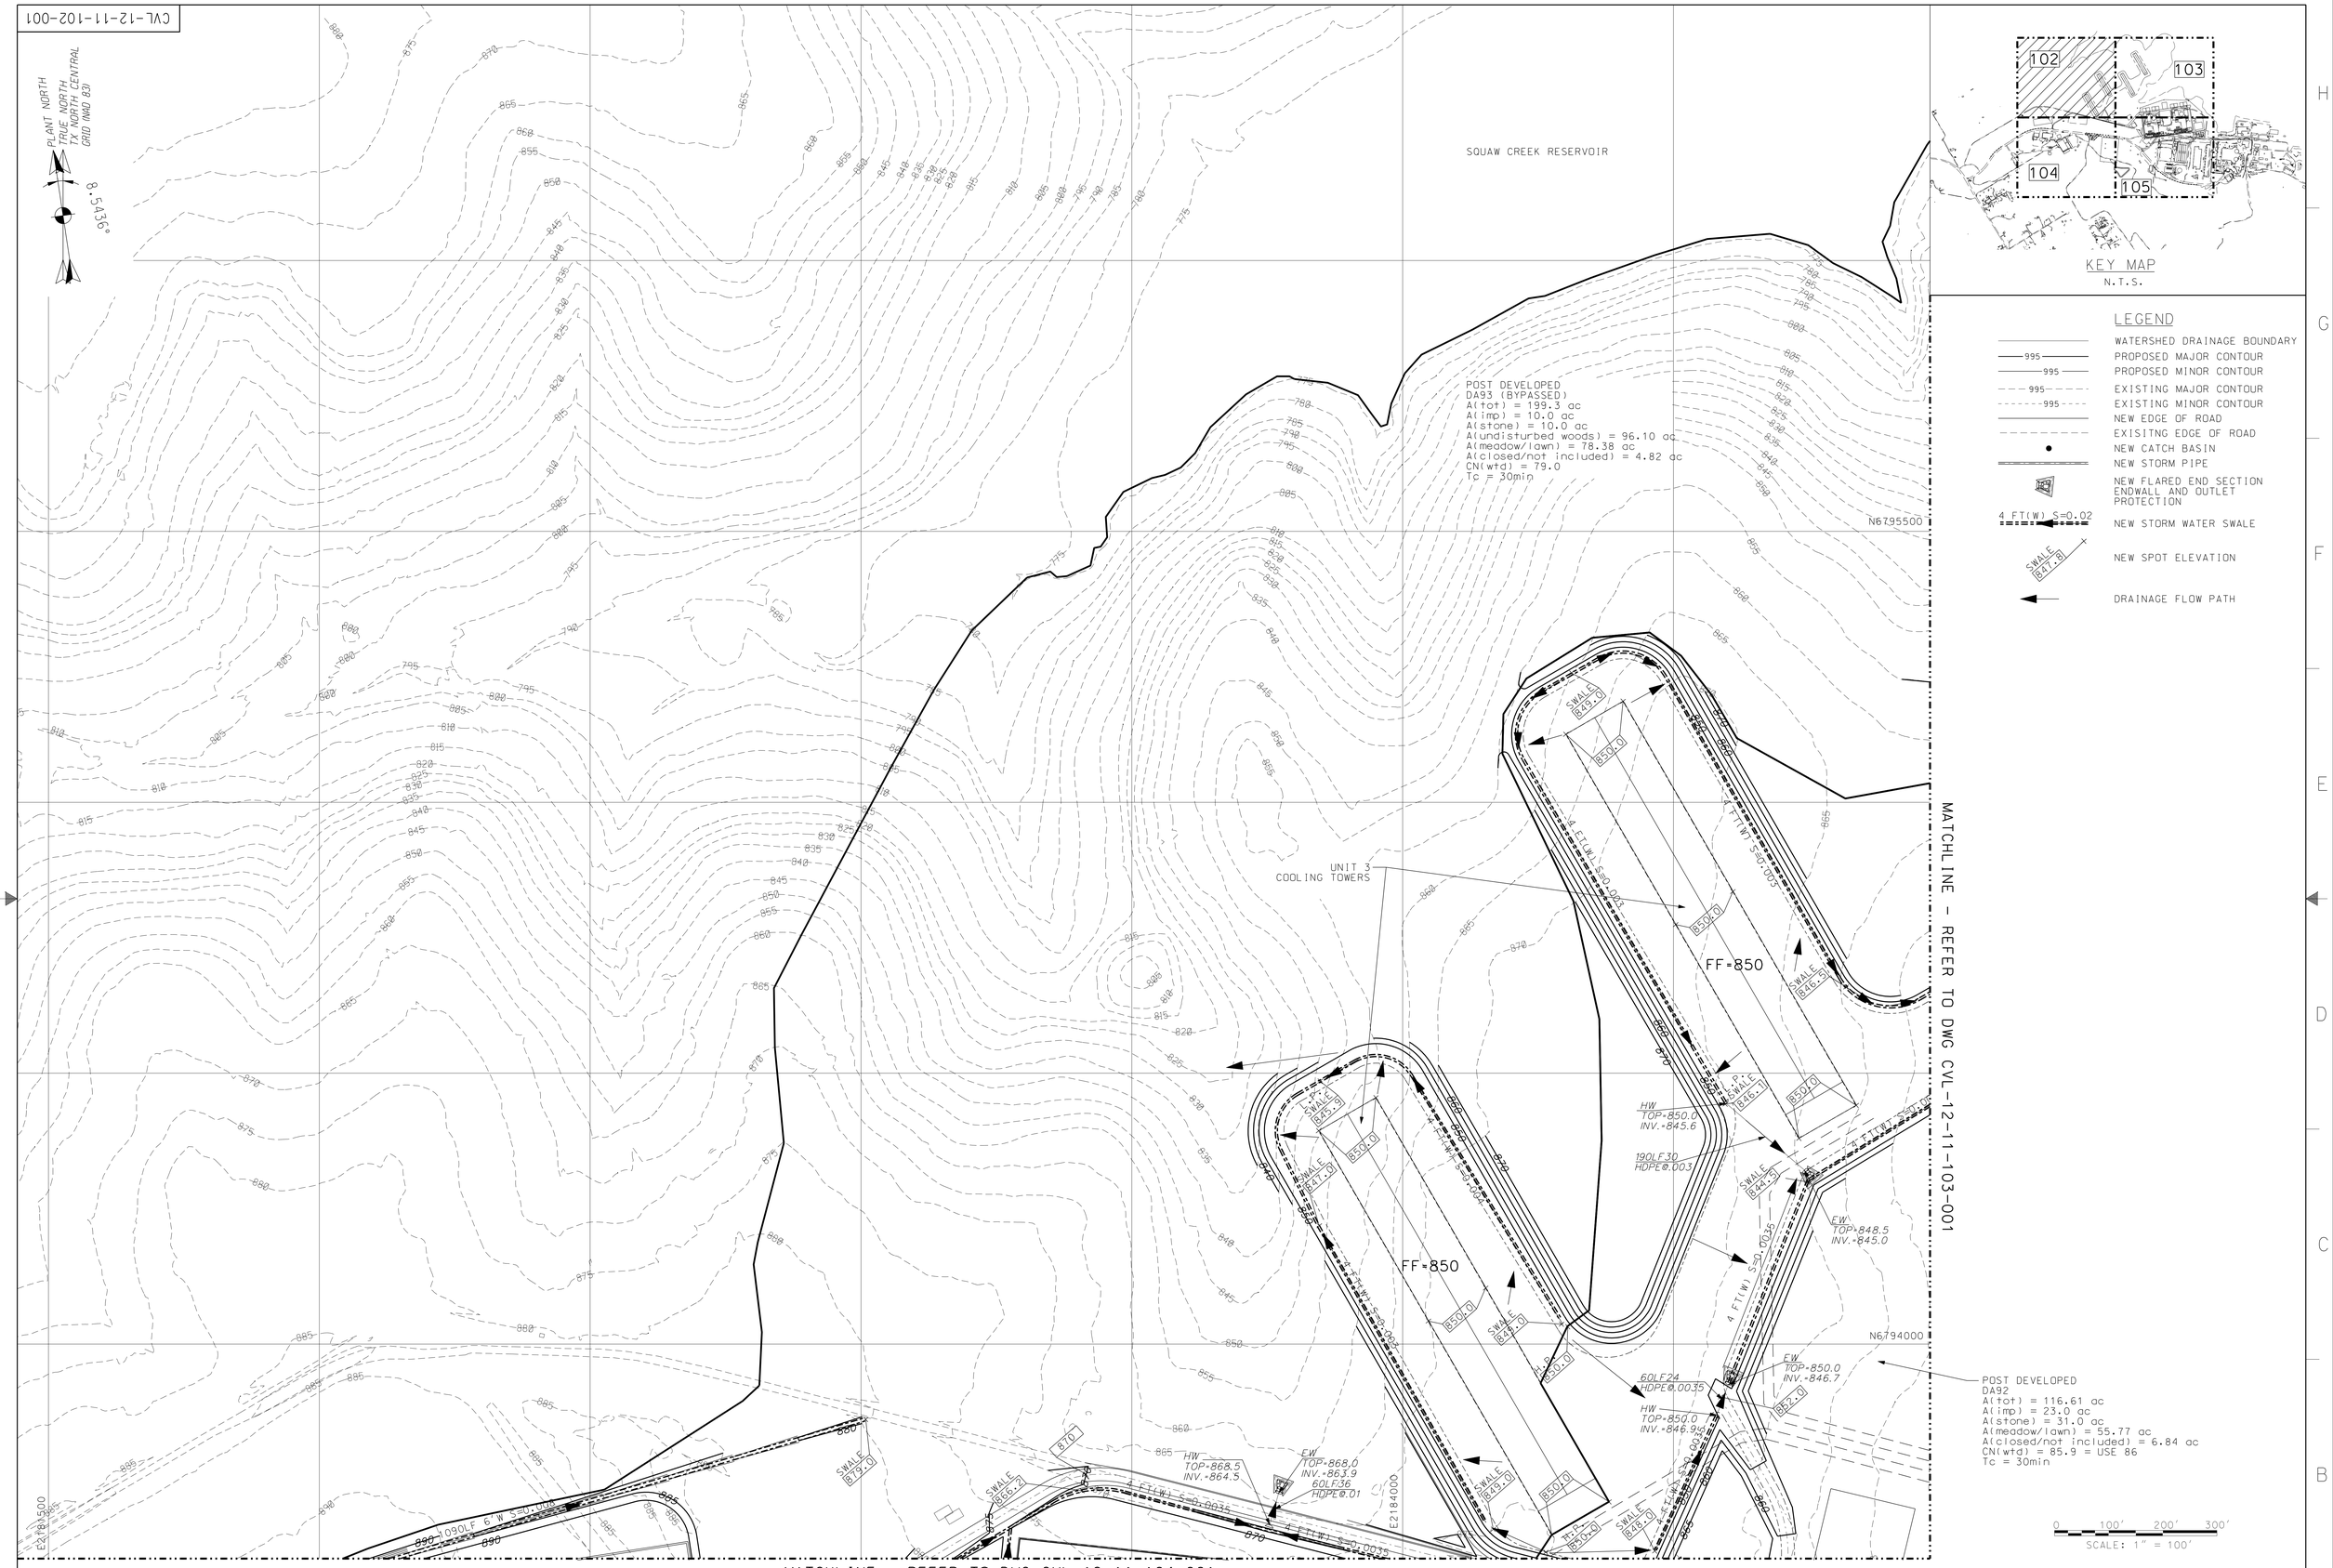

GENERAL NOTES

1. SEE CIVIL DRAWING CVL-12-11-101-001 FOR LIST OF OPEN ISSUES.

PROPRIETARY AND CONFIDENTIAL

THE INFORMATION CONTAINED HEREIN IS PROPRIETARY AND CONFIDENTIAL TO WASHINGTON GROUP INTERNATIONAL, INCLUDING ITS AFFILIATES AND SUBSIDIARIES. THE INFORMATION CONTAINED HEREIN SHALL NOT BE DISCLOSED WITHOUT THE PRIOR WRITTEN CONSENT OF WASHINGTON GROUP INTERNATIONAL.

REVISION APPROVAL RECORD				REV	
DISCIPLINE	BY	DATE	DISCIPLINE	BY	DATE
ARCH.			MECHANICAL		
CIVIL			NUCLEAR		
ELECTRICAL			PIPING		
ENVIRON.			PROCESS		
GEN. ARRANG.			QA / QC		
HVAC			STRUCTURAL		
I & C					

REV NO	DATE	REVISIONS	BY	CHKR
F	8/05/2008	ISSUED FOR FSAR	NG	ERH
E	7/10/2008	ISSUED FOR FSAR	NG	ERH
D	3/20/2008	REVISED CONCEPTUAL	NG	ERH
C	9/14/2007	ISSUED FOR CONCEPTUAL DESIGN	NG	ERH
B	8/30/2007	ISSUED FOR CALCULATION SUBMISSION	NG	ERH
A	8/22/2007	ISSUED FOR IN-HOUSE REVIEW	NG	ERH

DRAWING STATUS				
ISSUED	REV	DATE	SDE	PEM
PRELIMINARY	F			
APPROVED FOR CONSTRUCTION				

NOT APPROVED FOR CONSTRUCTION UNLESS SIGNED & DATED. DESTROY ALL PRINTS BEARING EARLIER DATE &/OR REV.NO.

PROJECT NO.: 28831

DRAWN: N.GANDHI DATE: 8/21/2007

CHECKED: R.HENDRICKS DATE: 7/10/2008

SCALE: 1" = 100'

GRADING AND DRAINAGE PLAN
SHEET 1 OF 4

LUMINANT /COMANCHE PEAK
UNITS 3 & 4
MNES US - APWR

Washington Group International
510 CARNEGIE CTR. - PRINCETON, NJ 08543 - (609)720-2000

DWG. NO. CVL-12-11-102-001 REV F