Figure 2.5.4–202, Excavation Cross Section D–D'

[EF3 COL 2.0–29–A]

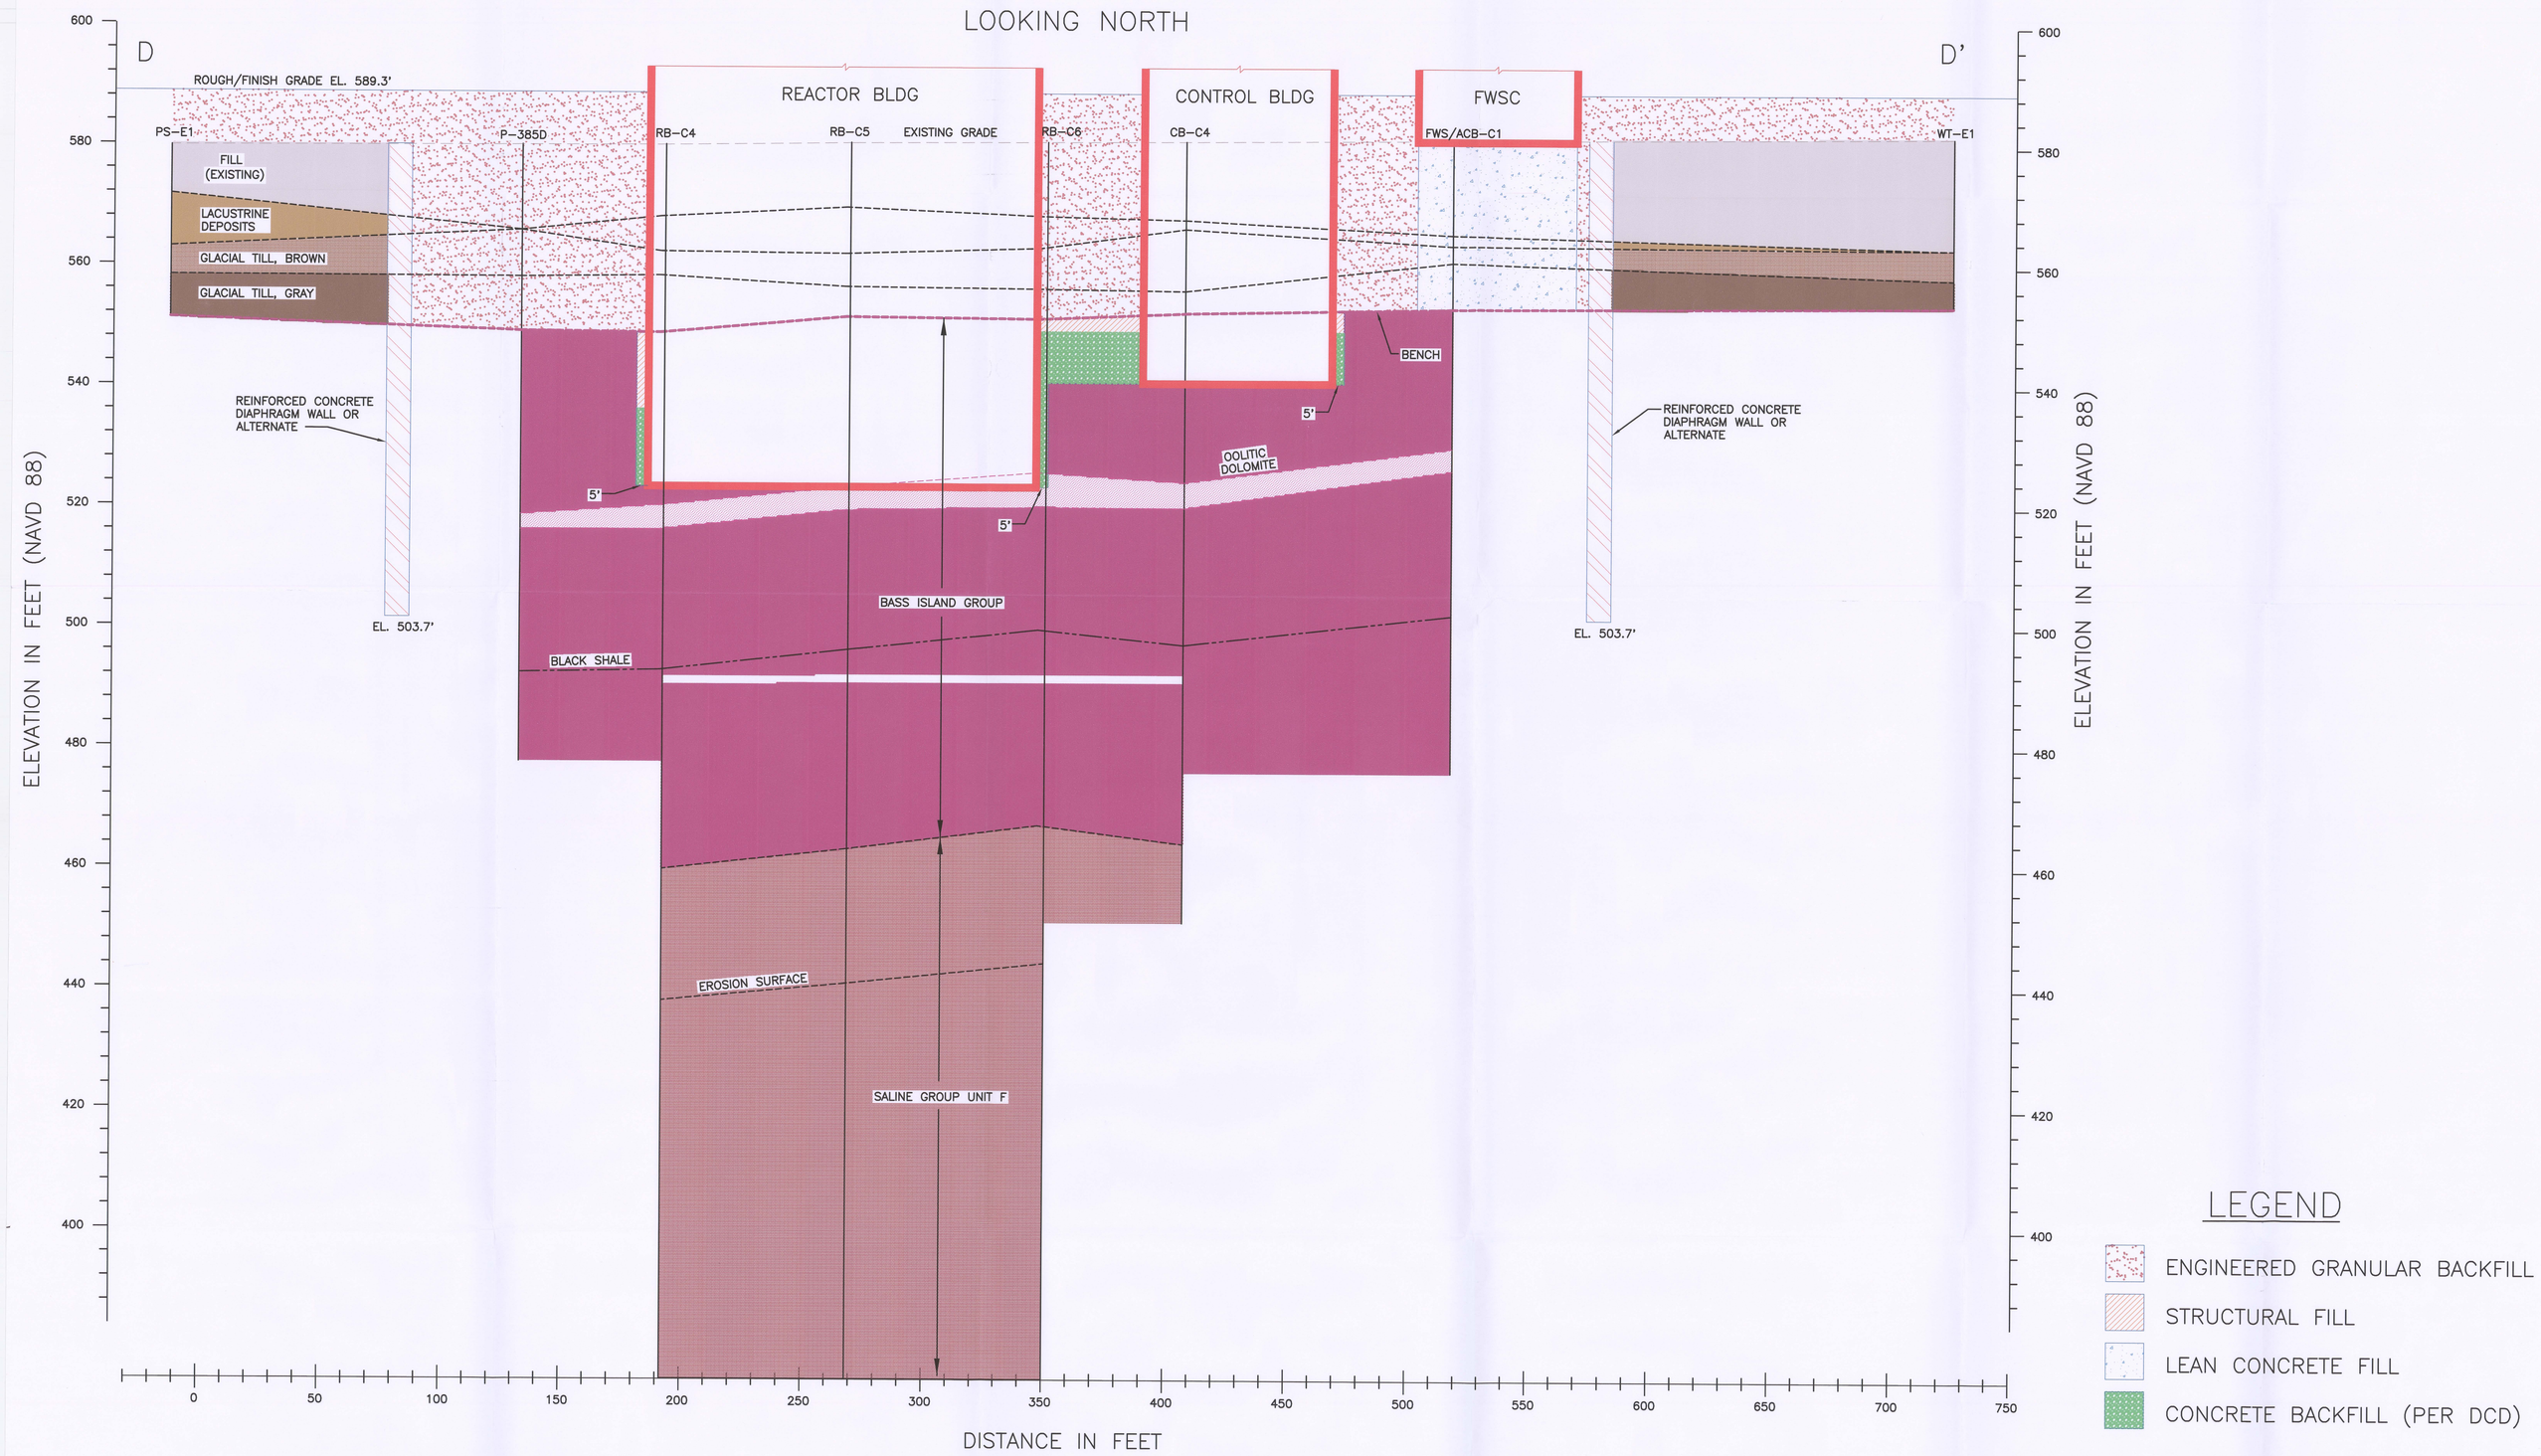

D-07