Figure 2.5.4–204, Excavation Cross Section B–B'

[EF3 COL 2.0–29–A]

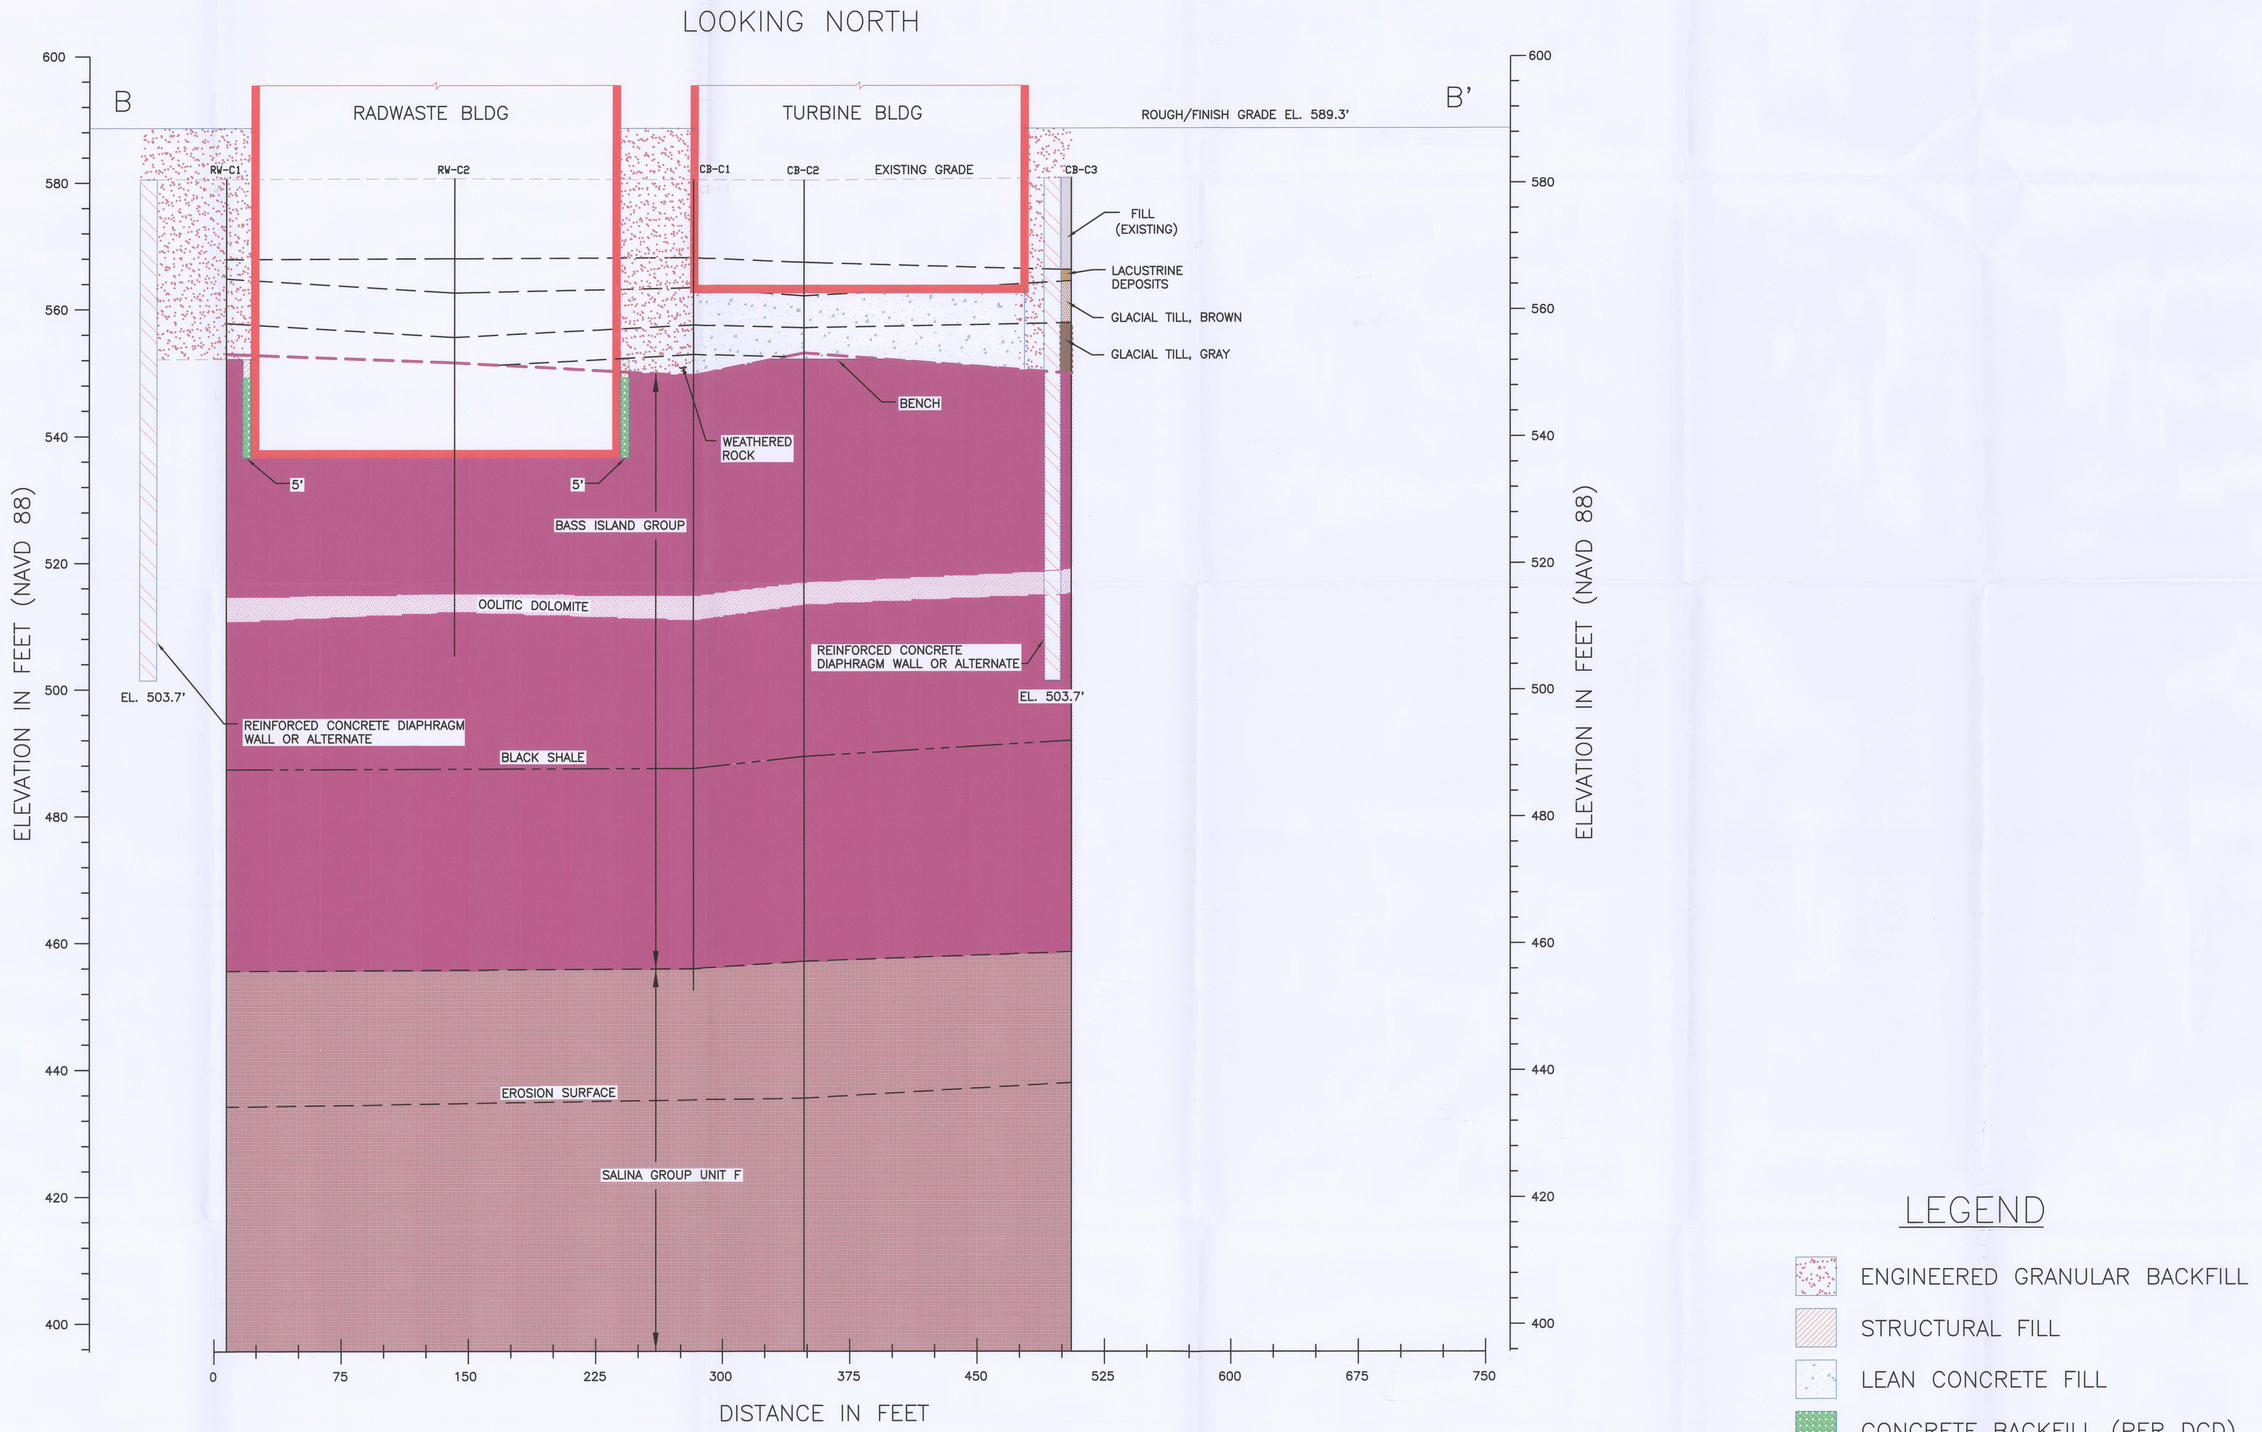

D-09X