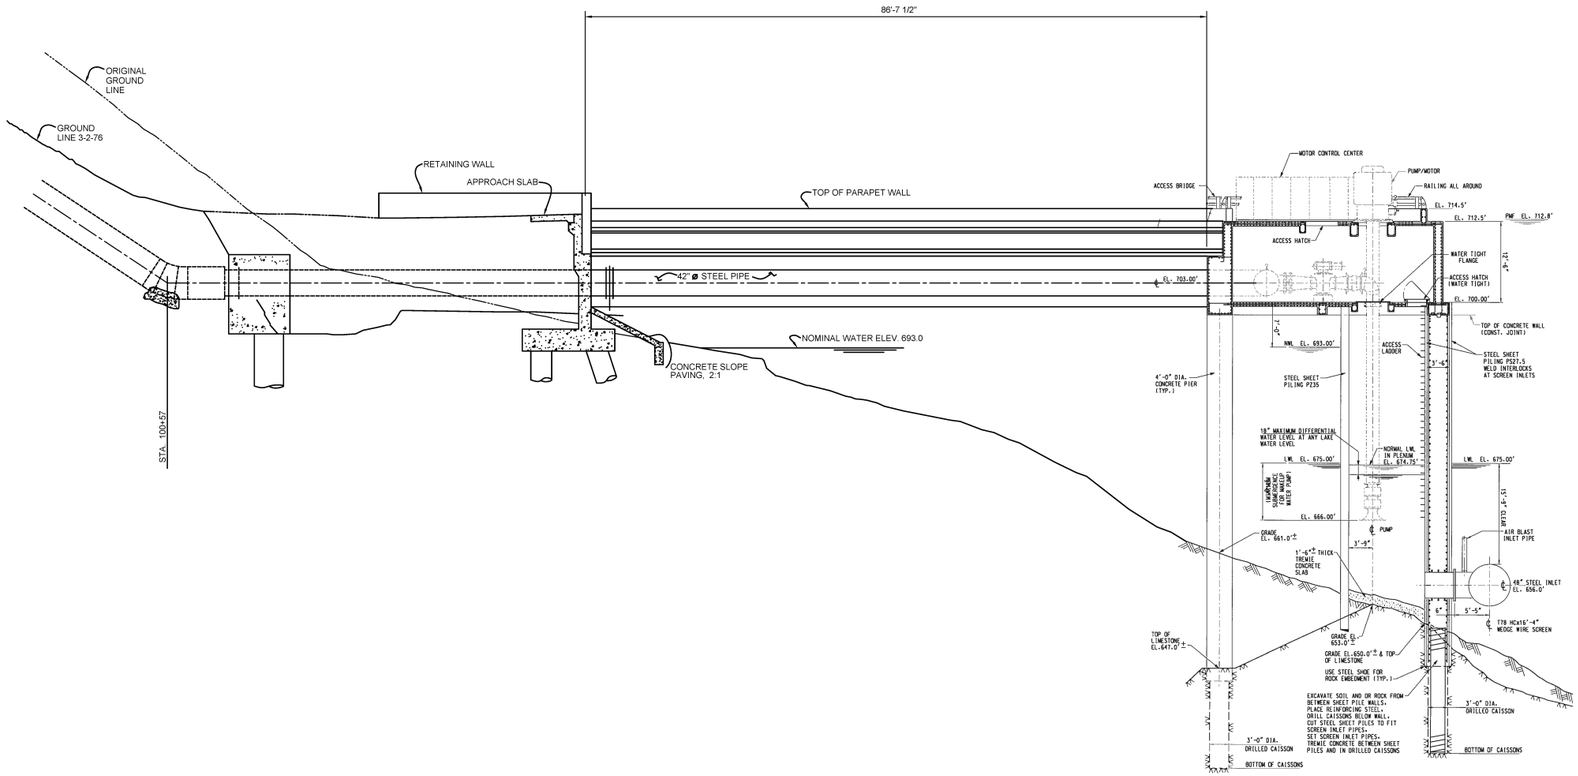

Figure 3.4-2 Make-Up Pump Station