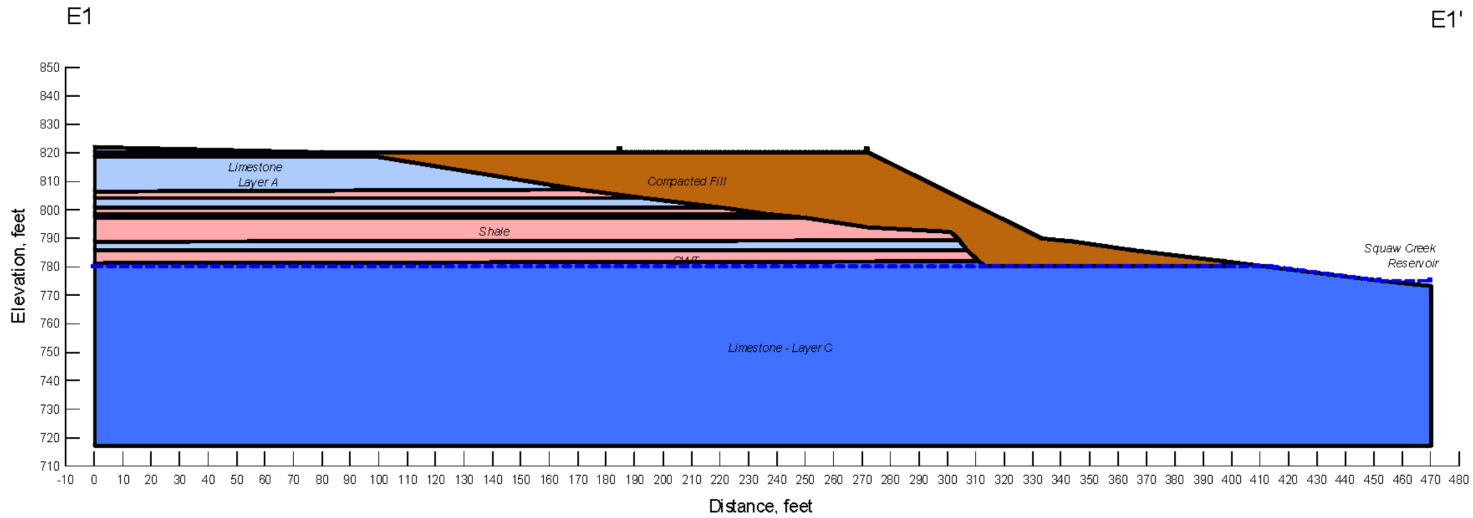

Figure 2.5.5-207 Post-Construction Cross Section E1–E1'